



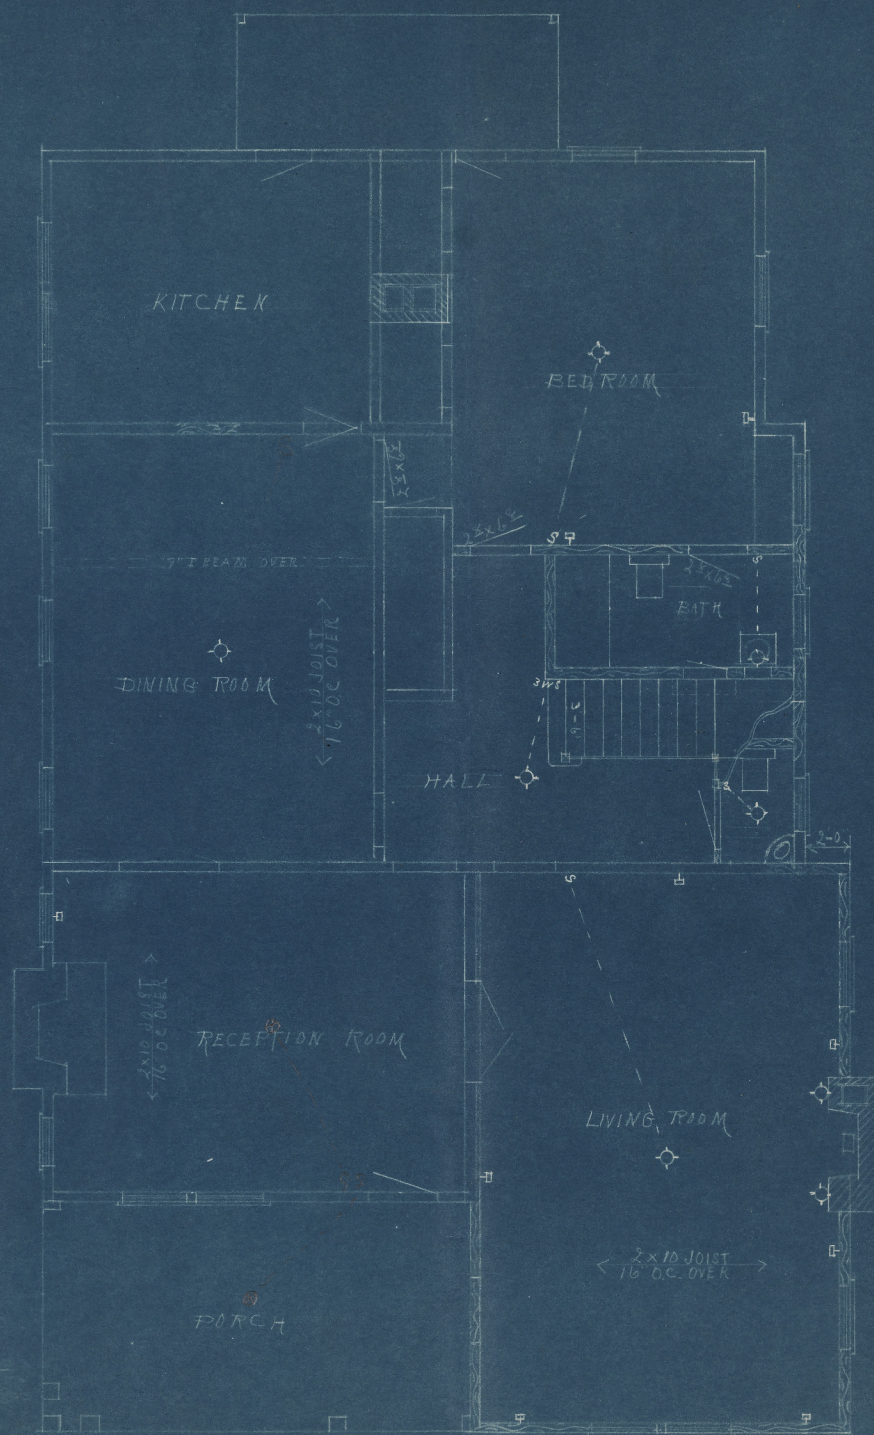

FIRST FLOOR PLAN
SCALE $\frac{1}{4}" = 1'-0"$

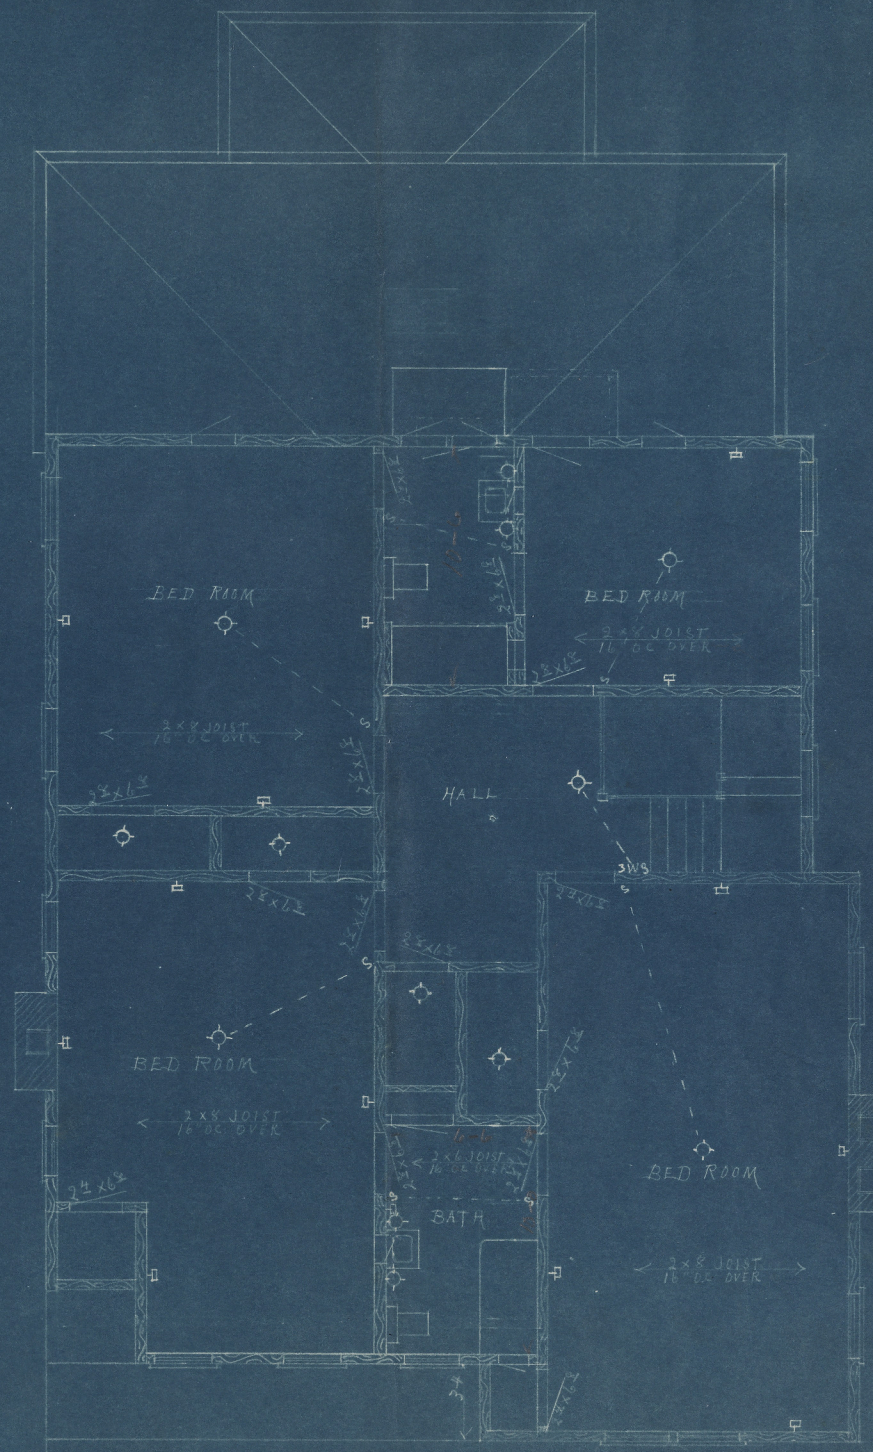

SECOND FLOOR PLAN
SCALE $\frac{1}{4}" = 1'-0"$


RESIDENCE
FOR
MR & MRS. T.C. FARBER
MT. AIRY, N.C.
DESIGNED BY
MATT HINES MT. AIRY, N.C.



REAR ELEVATION
SCALE $\frac{1}{4} = 1-0$




FRONT ELEVATION - SCALE $\frac{1}{4} = 1-0$

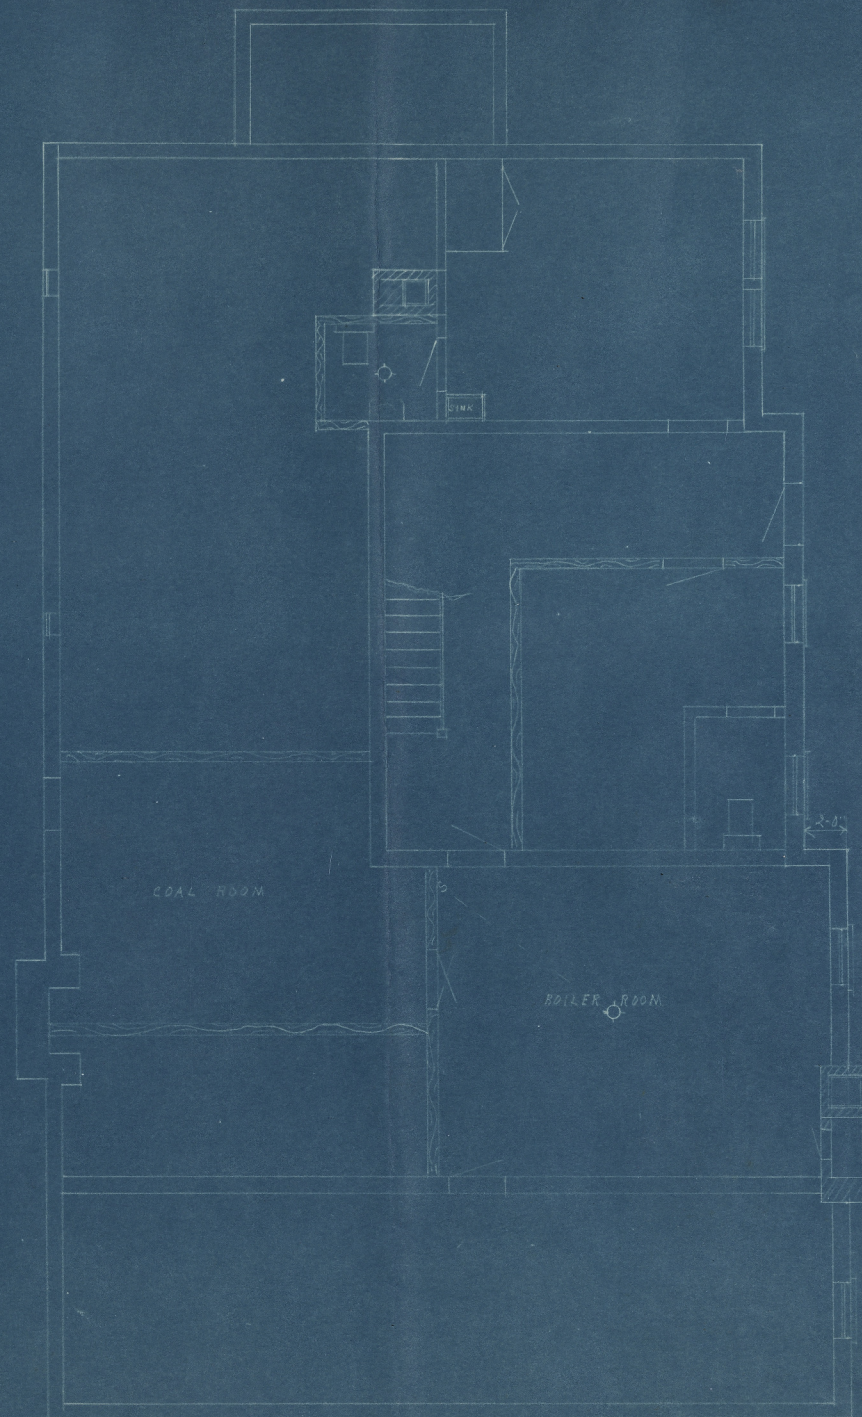


BASEMENT PLAN
SCALE $\frac{1}{4} = 1-0$

RESIDENCE
FOR
MR. & MRS. T. C. BARBER
MT. AIRY, N. C.
DESIGNED BY MATT HINES.
MT. AIRY, N. C.

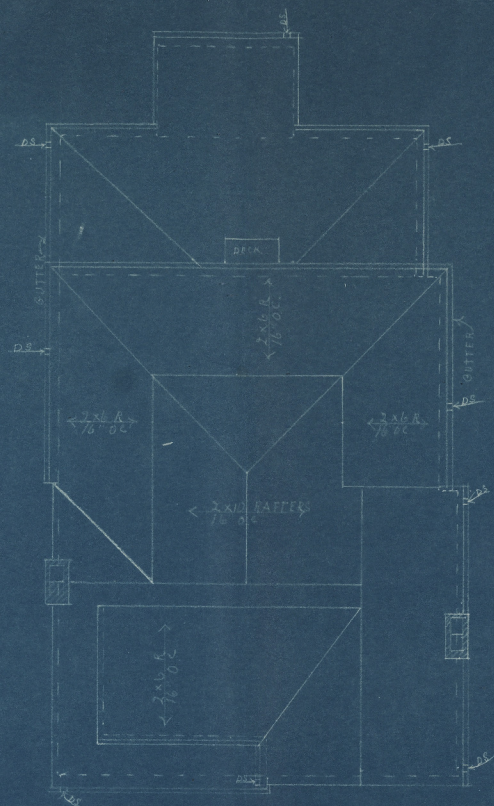

FLOOR PLAN
SCALE 1/4" = 1'-0"

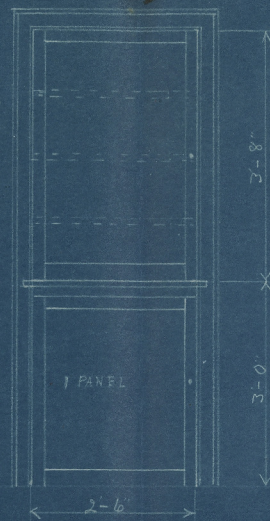


ONE LINEN CABINET IN BATH


SCALE 3/4" = 1'-0"




RIGHT SIDE ELEVATION SCALE 1/4" = 1'-0"

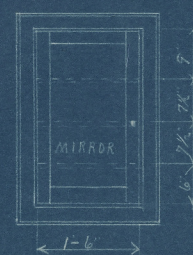

TWO MEDICINE CABINET FOR
SECOND FLOOR BATHS

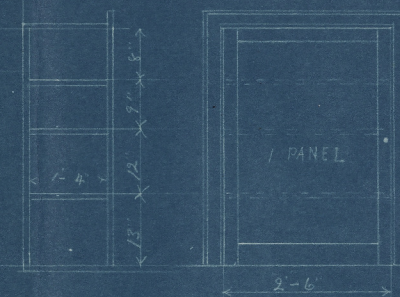

TWO LINEN CABINET IN BATH
SCALE 3/4" = 1'-0"

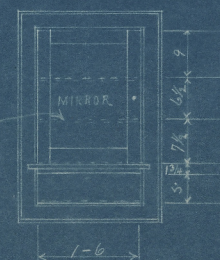

ONE-MEDICINE CABINET


RESIDENCE
FOR
MR. & MRS. T.C. BARBER
MT AIRY, N.C.
DESIGNED BY
MATT HINE

ELEVATION STAIRS
SCALE $\frac{3}{4}" = 1'$



LEFT SIDE ELEVATION
SCALE $\frac{1}{4}" = 1'$

LIVING ROOM
CORNICE

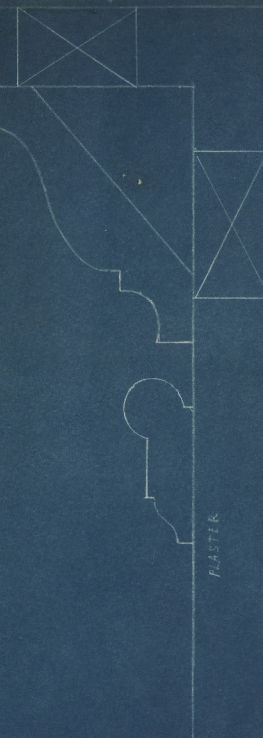

RESIDENCE
FOR
MR. & MRS. T.C. BARBER
MT. AIRY, N.C.
DESIGNED BY
MATTHEWS, MT. AIRY, N.C.