



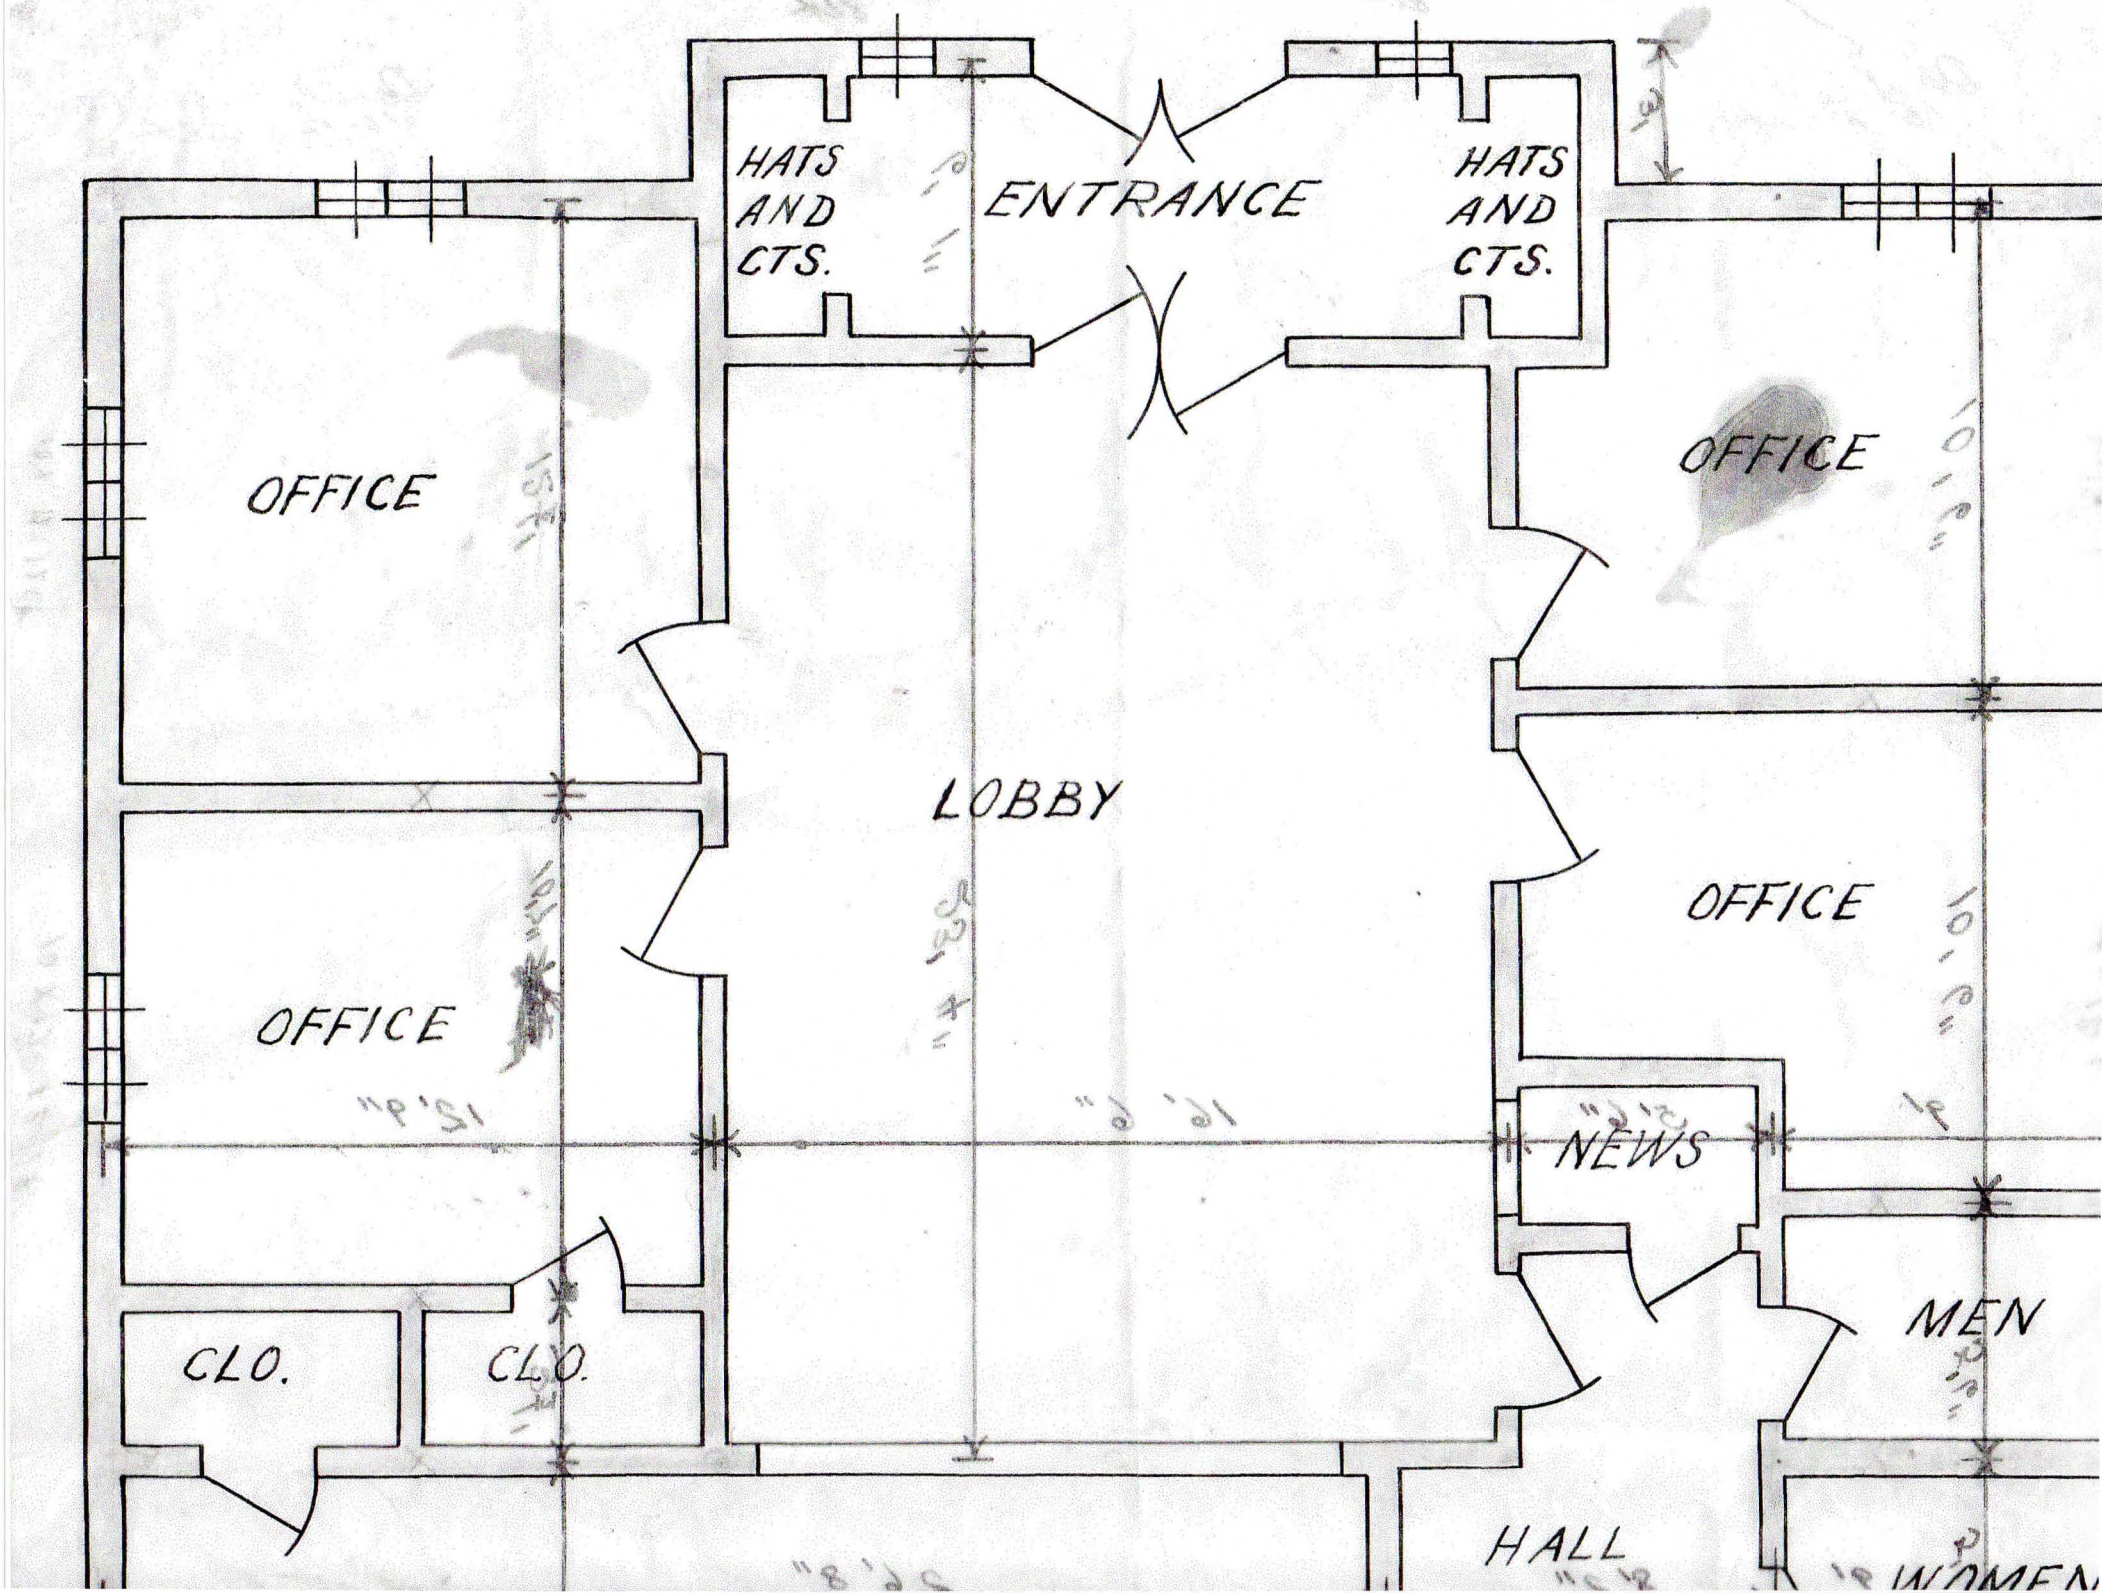

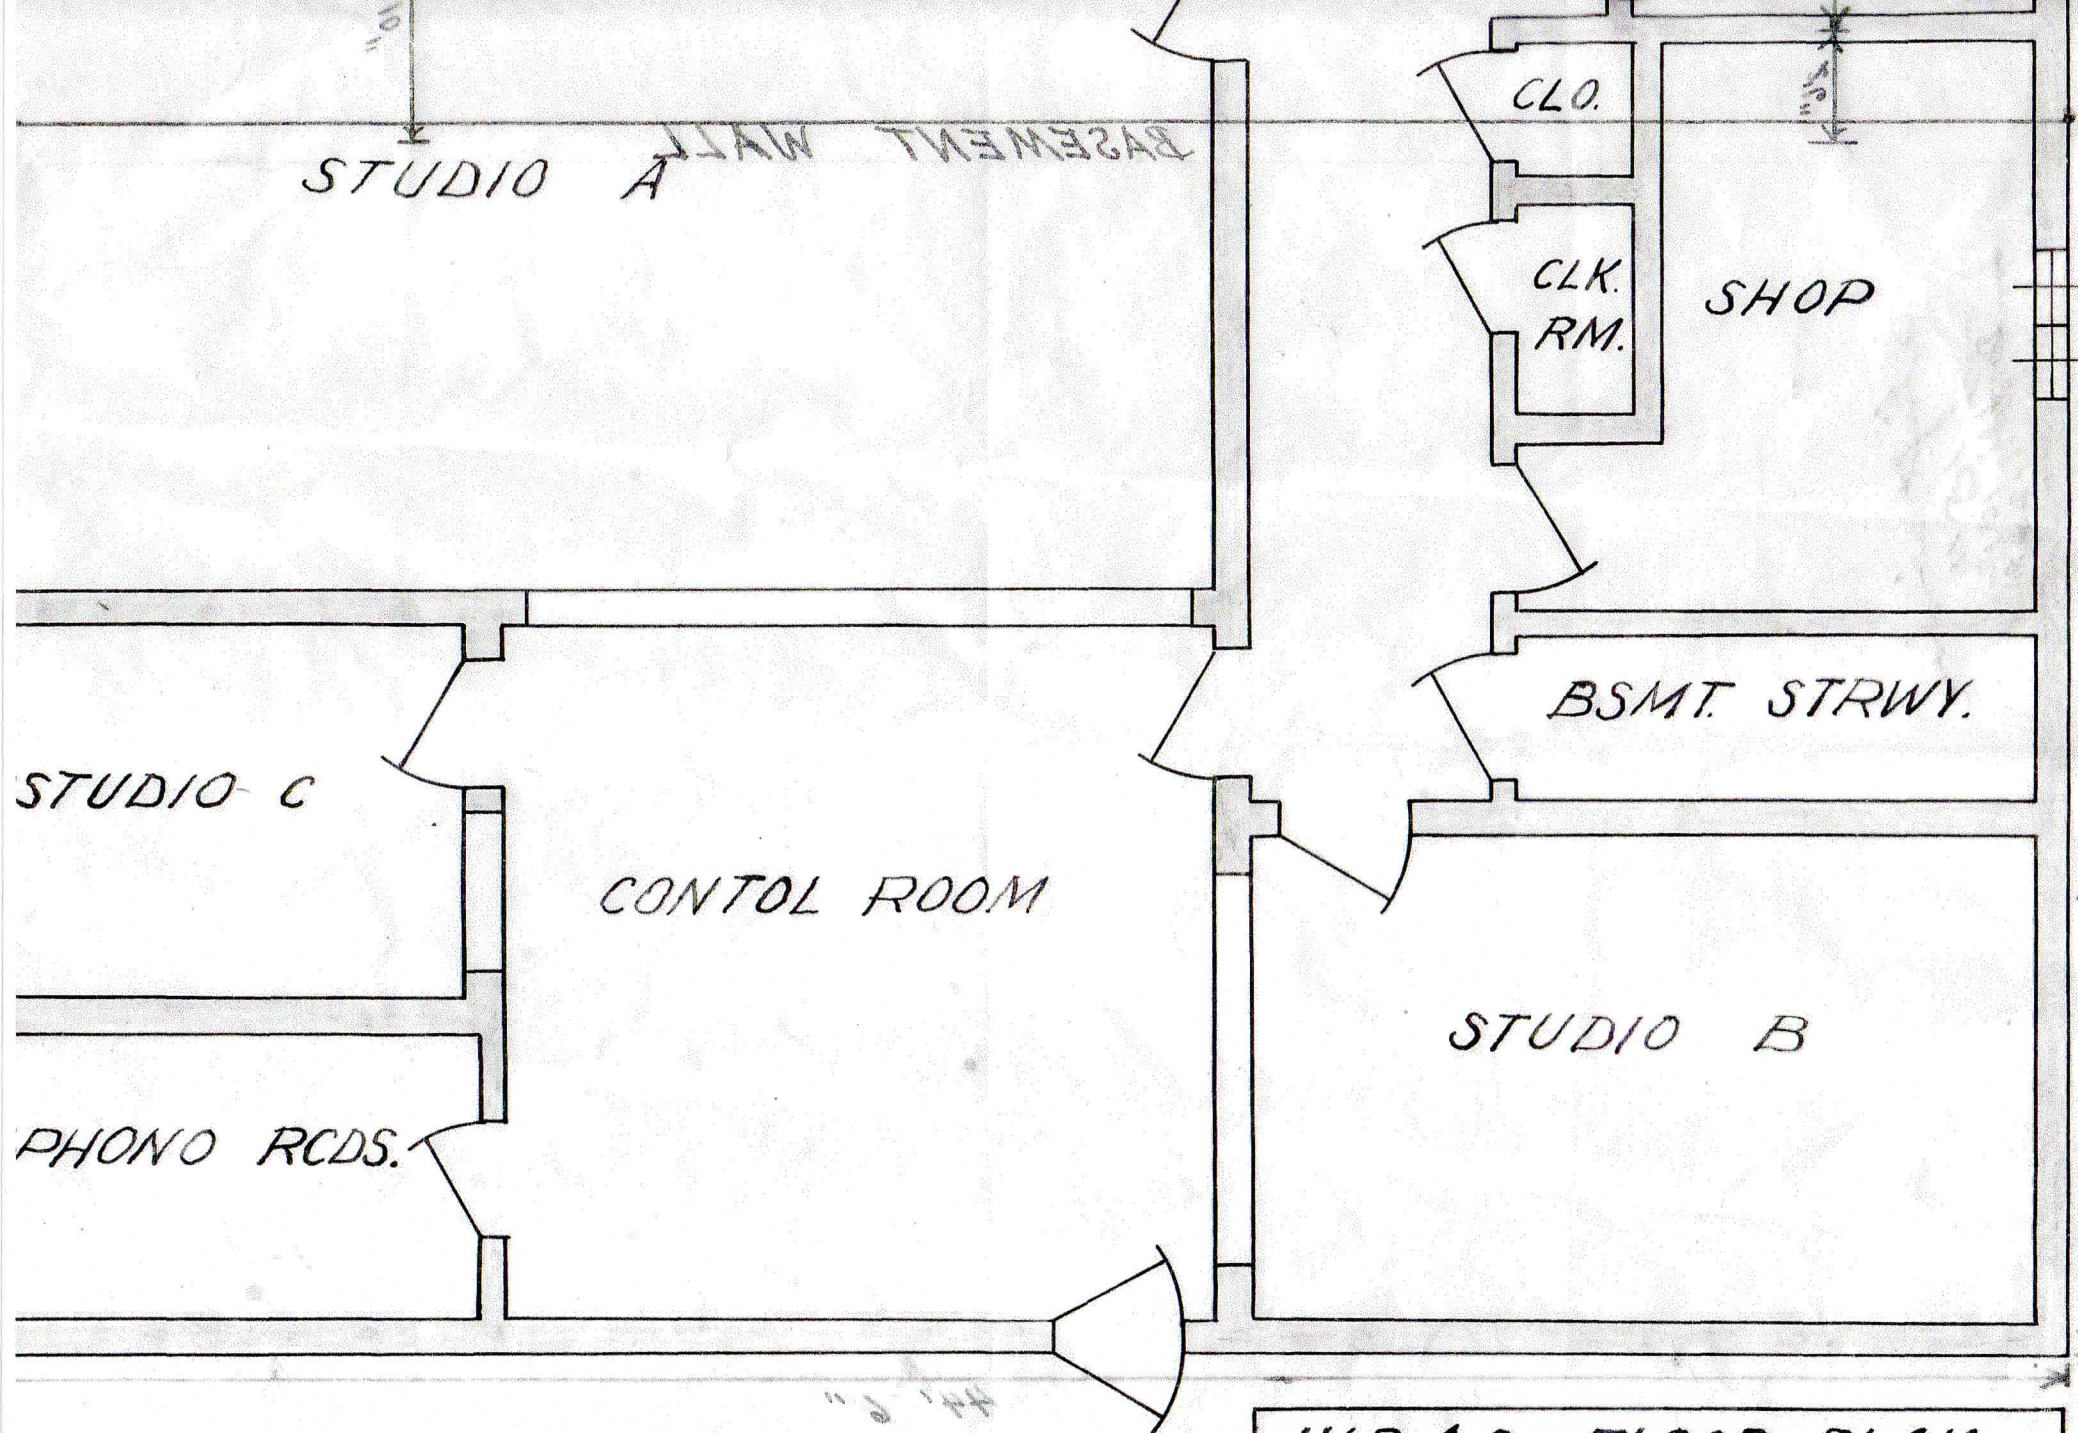

WPAQ FLOOR PLAN
SCALE: 1/4" = 1'
DR. BY: R. D. EPPERSON
JAN 8 1947