


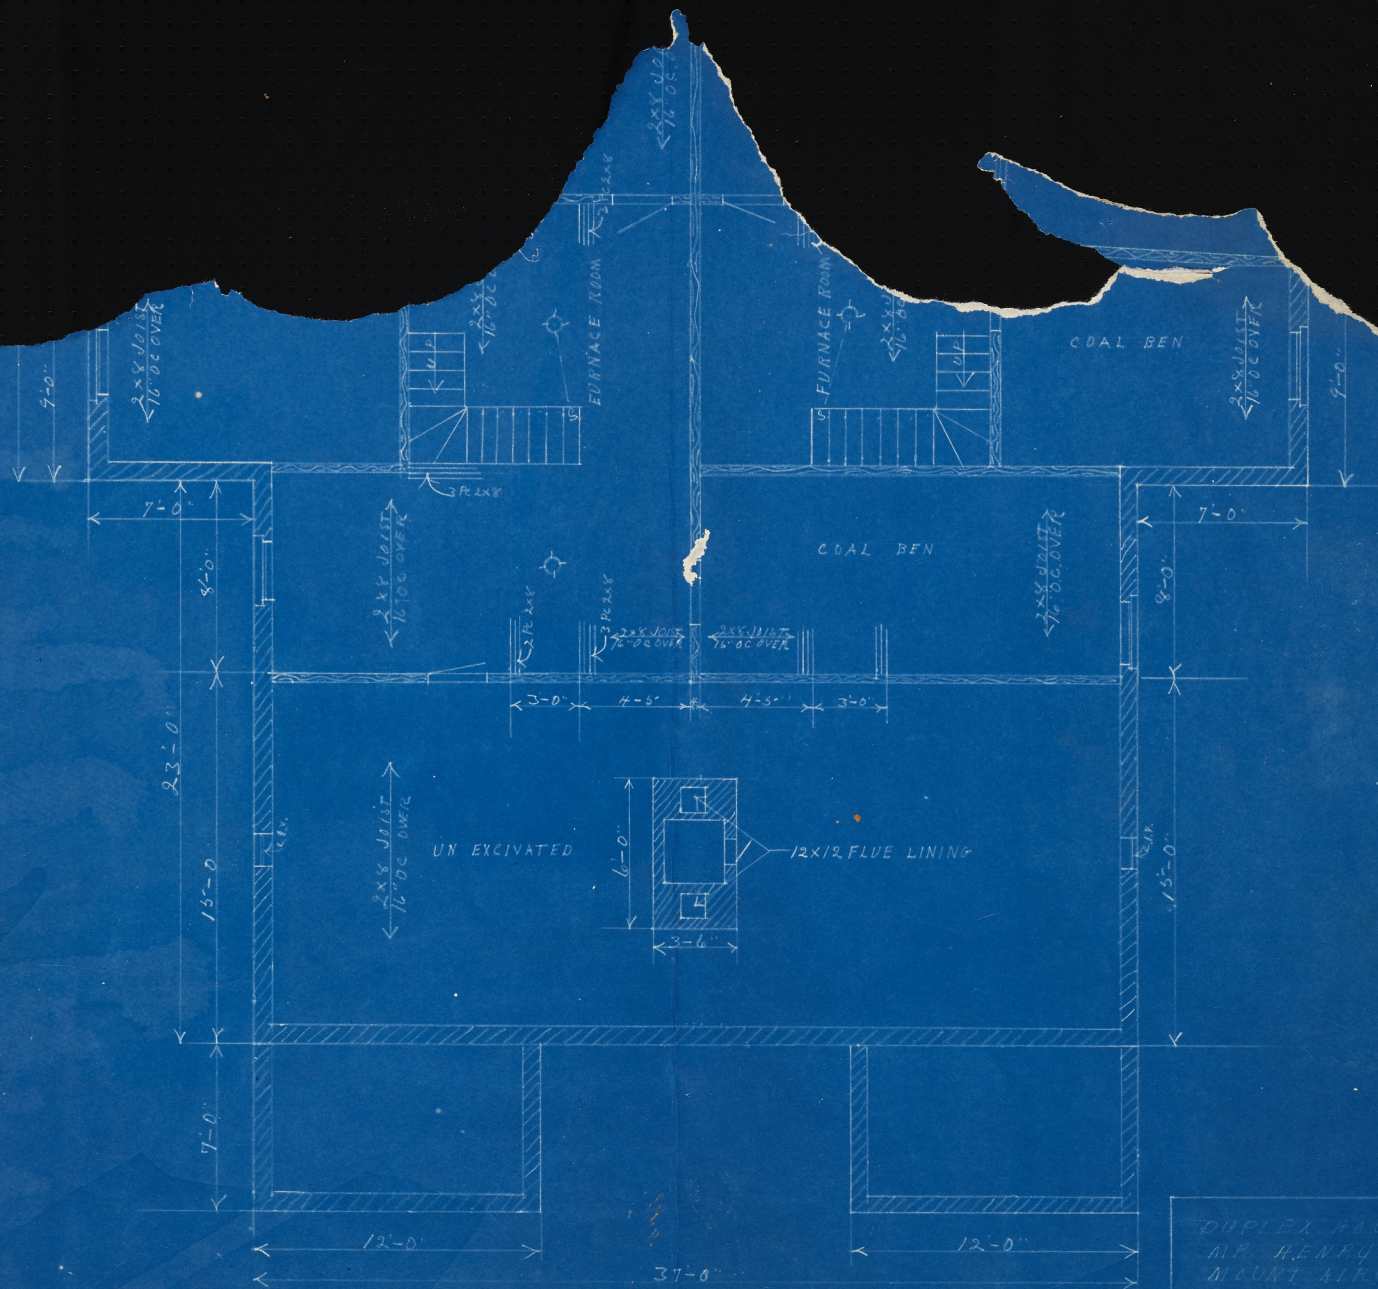

BASEMENT PLAN
SCALE 1/4" = 1'-0"

DUPLIC HOUSE FOR
MR. HENRY SHAFFER
MOUNT AIRY N.C.
DRAWN BY
MATT HINES
MOUNT AIRY N.C.

BRICK VANEER

LEFT ELEVATION
SCALE $\frac{1}{4}" = 1'-0"$

COMPOSITION SHINGLES

BRICK VANEER

FRONT ELEVATION
SCALE $\frac{1}{4}" = 1'-0"$

DUPLEX HOUSE FOR
MR. HENRY SHAFER
MOUNT AIRY, N.C.

DRAWN BY
MATT HINES
MOUNT AIRY, N.C.