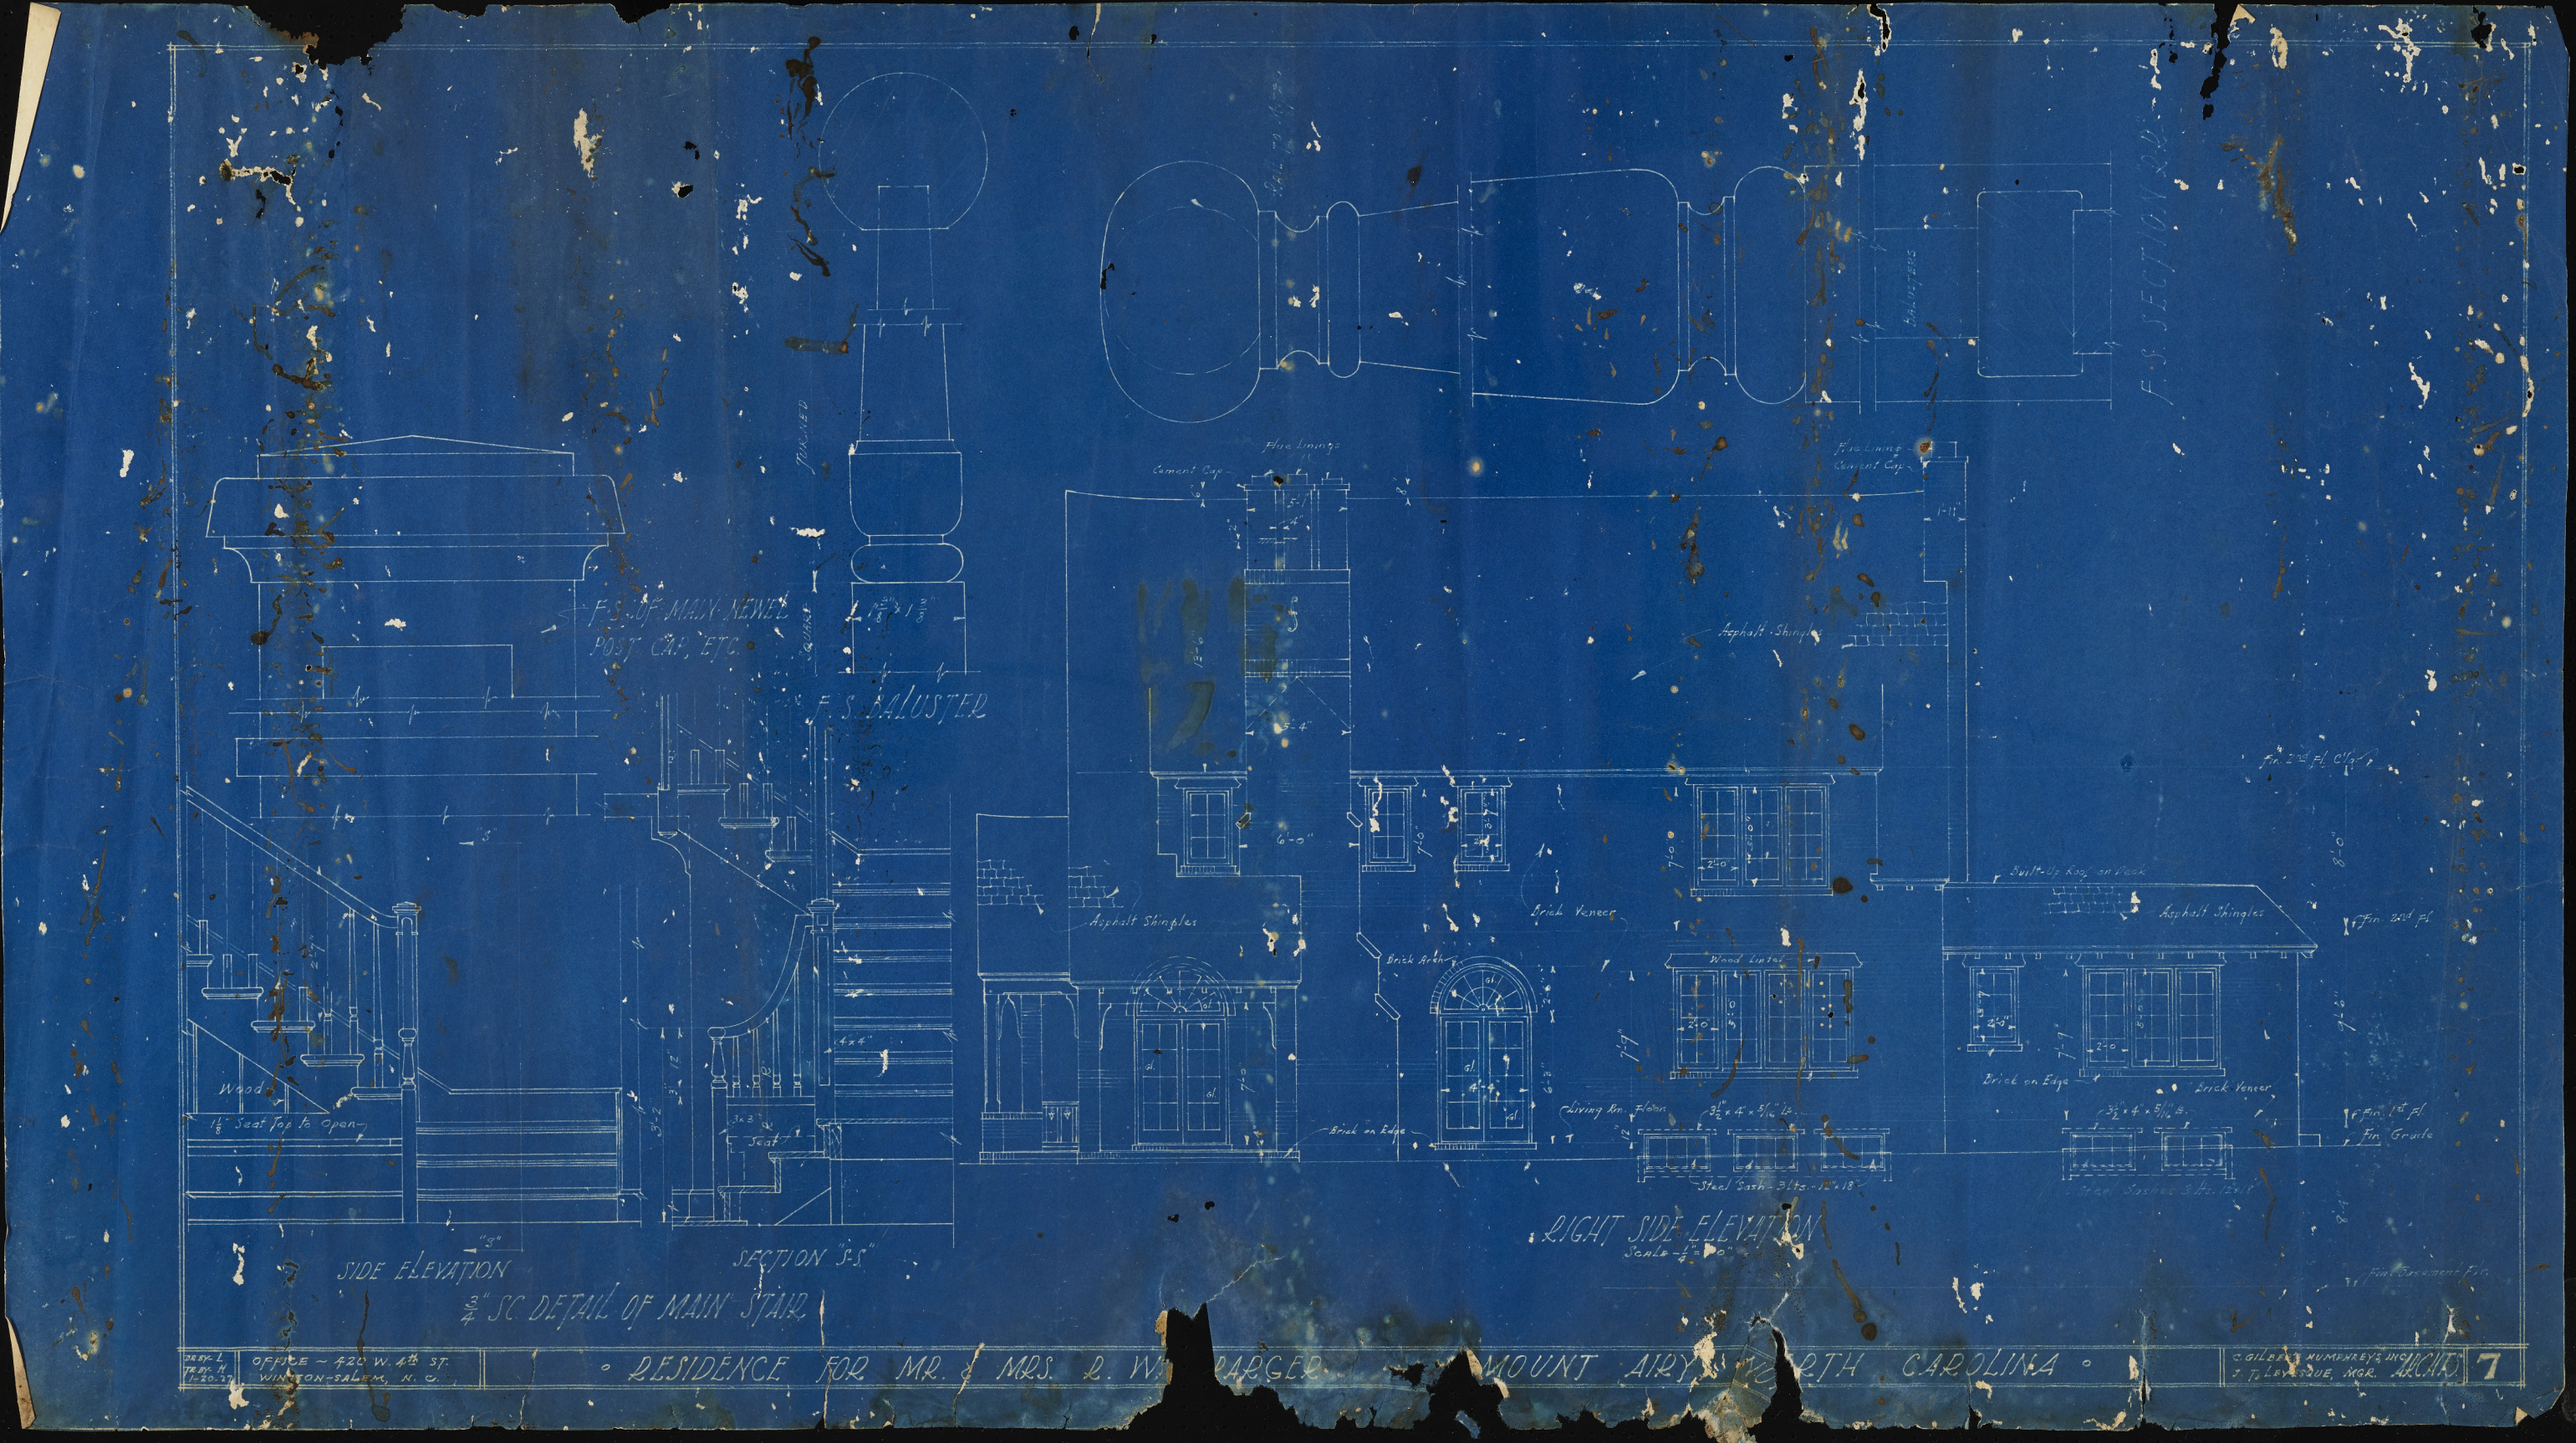
F.S. OF MAIN NEWEL POST CAP, ETC.
F.S. BALUSTER
Wood
1⅛" Seat Top to Open
Seat
4x4"
3x3
SIDE ELEVATION
SECTION F-S"
¾" SC DETAIL OF MAIN STAIR
Flue Lining
Cement Cap
Asphalt Shingles
Brick Veneer
Brick Arch
Brick on Edge
Wood Lintel
Living Rm. Floors
Steel Sash - 3 Lts. - 12"x18"
Built-Up Roof on Deck
Brick on Edge
Brick Veneer
Fin. 2nd Fl.
Fin. 1st Fl.
Fin. Grade
RIGHT SIDE ELEVATION
Scale - ¼"-1'-0"
F.S. SECTION
Balusters
DESK L
DESK H
1-20-27
OFFICE ~ 420 W. 4th ST.
WINSTON-SALEM, N. C.
RESIDENCE FOR MR. & MRS. L. W. BARGER. MOUNT AIRY, NORTH CAROLINA
C. GILBERT HUMPHREYS, INC.
F. TILLEY SUE, MGR. ARCHT.
7