






FRONT ELEVATION

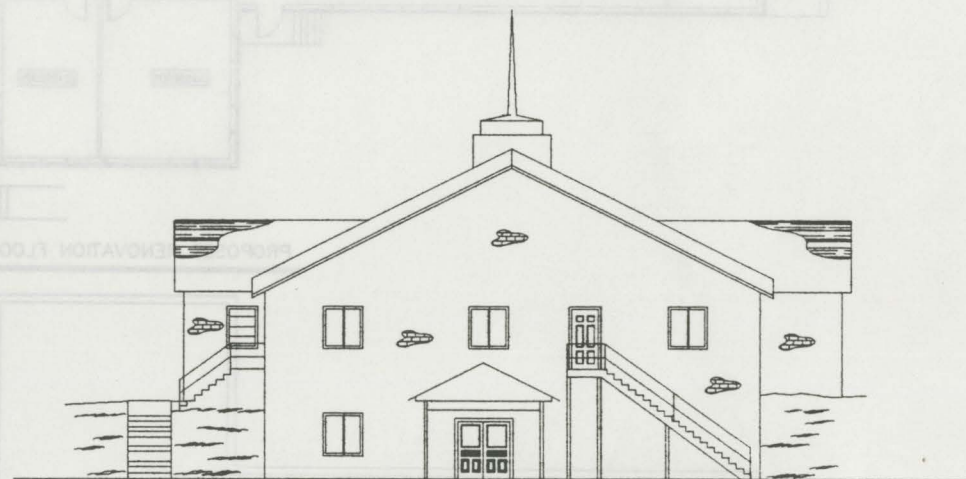


REAR ELEVATION

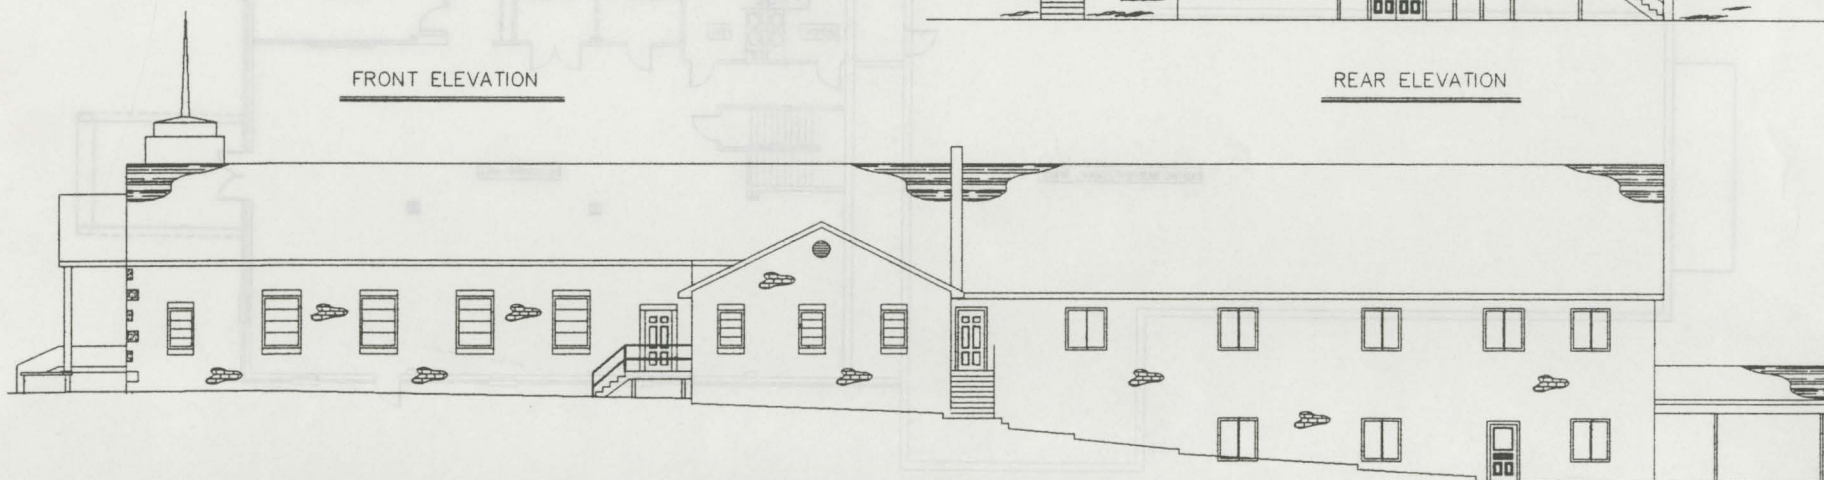

RIGHT SIDE ELEVATION

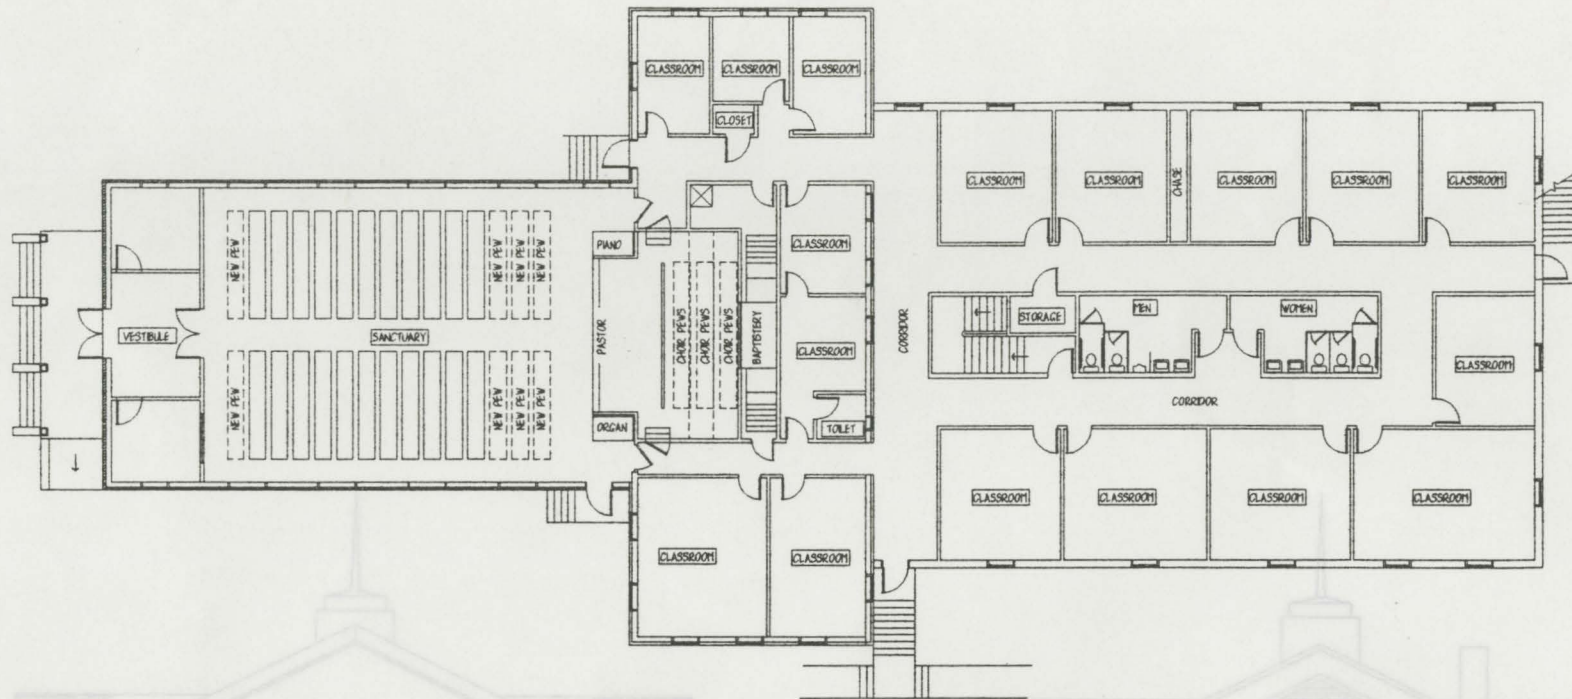

PROPOSED RENOVATION FLOOR PLAN

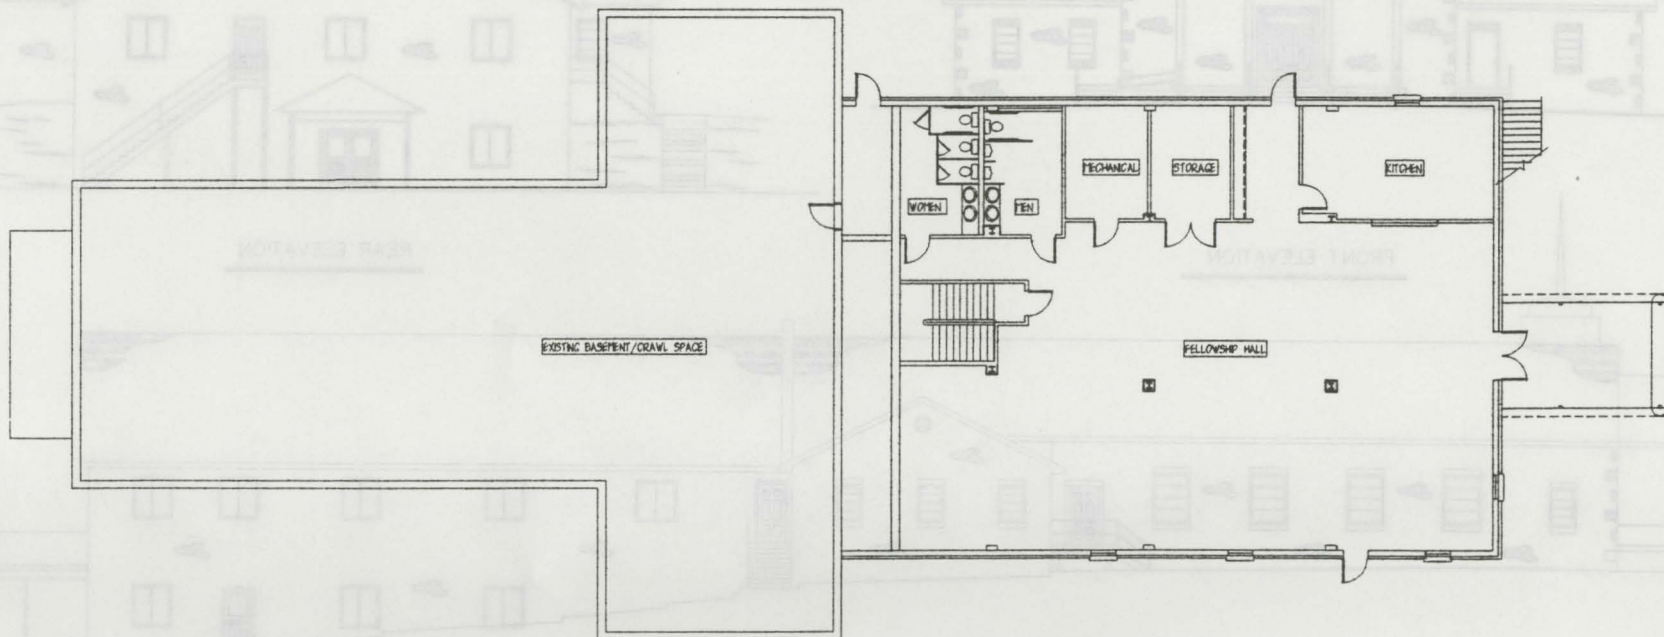

PROPOSED BASEMENT ADDITION FLOOR PLAN