


BIRCHVENEE DOORS
2'4" X 7'4" X 1 3/4"

OAK FLOOR

FRAMING

52A SASH
P.P.G.-CO

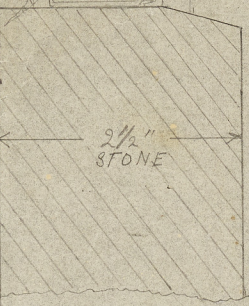

F.S. SECTION AT-B


BRICK WALL LINE




PLAN OF CEILING FOR ALL WINDOWS



FRONT ELEVATION AND FLOOR PLAN
ROSES 5-10-25 STORES MOUNTAIN, N.C.
1/2" = 1'0"

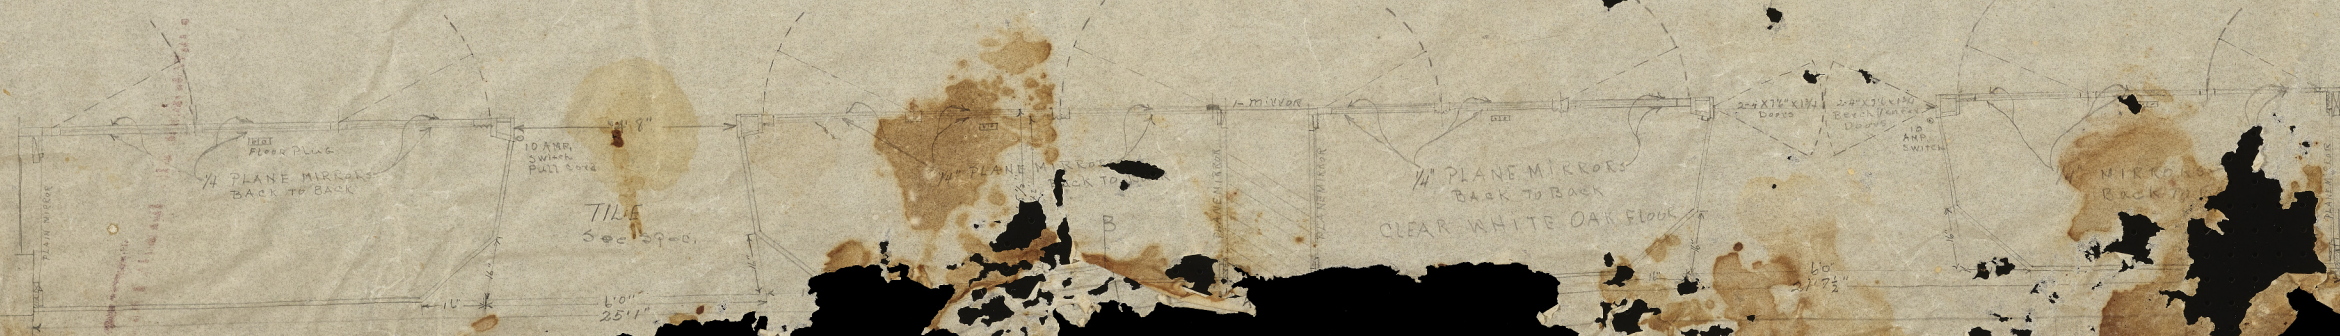

1/4" PLANE MIRRORS
BACK TO BACK
CLEAR WHITE OAK FLOOR

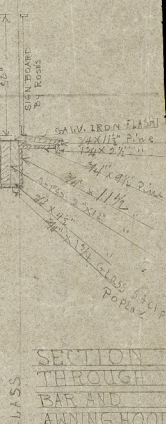

SECTION THROUGH BAR AND AWNING HOOD