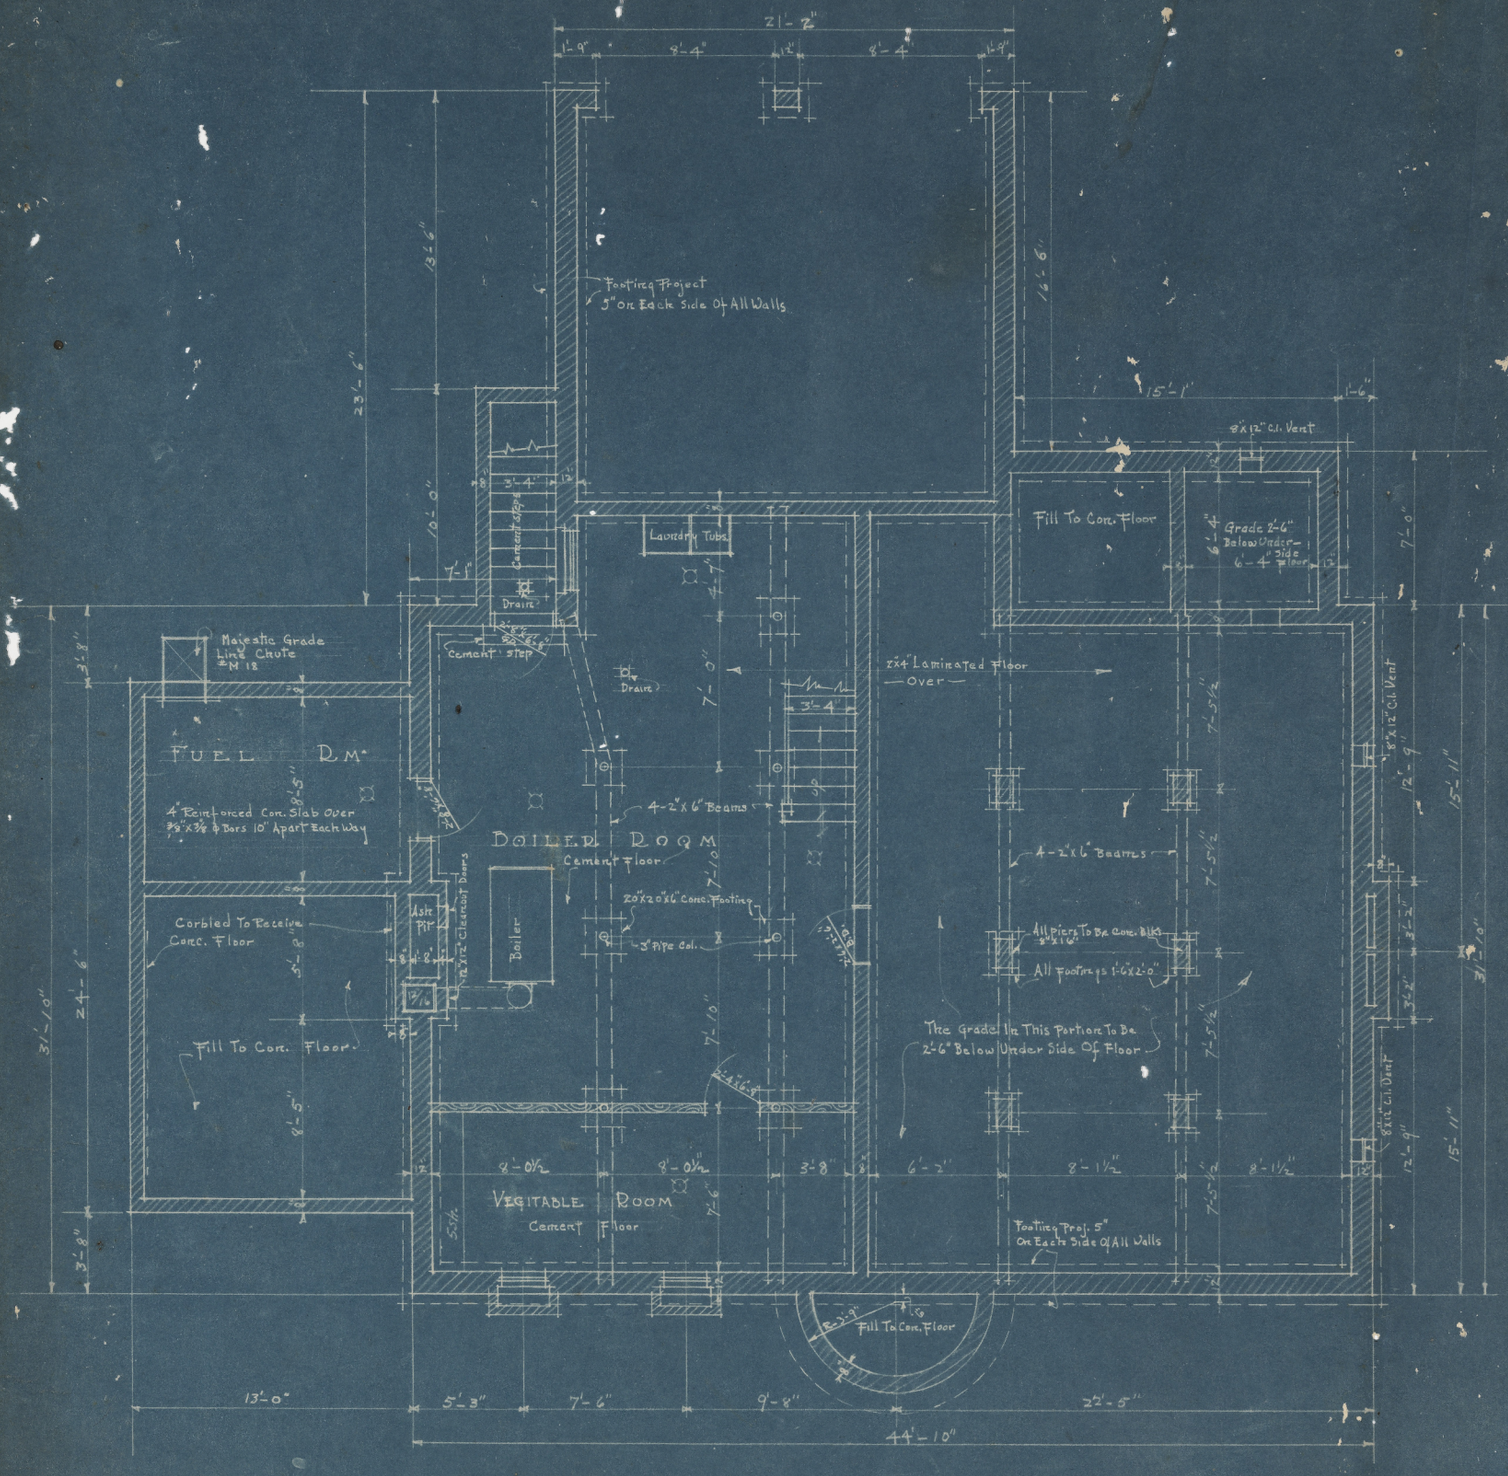


BASEMENT & FOUNDATION PLAN

SCALE 1/4" = 1'-0"


DR. J.T.L. TR. O APR. 1927

OFFICE 420 W 4th ST. WINSTON SALEM - N.C.

RESIDENCE FOR Mr & Mrs Dr R.C. MITCHEL MT. AIRY N.C.

C.GILBERT HUMPHREY INC. ARCHTS J. T. LEVESQUE MGR.

#1

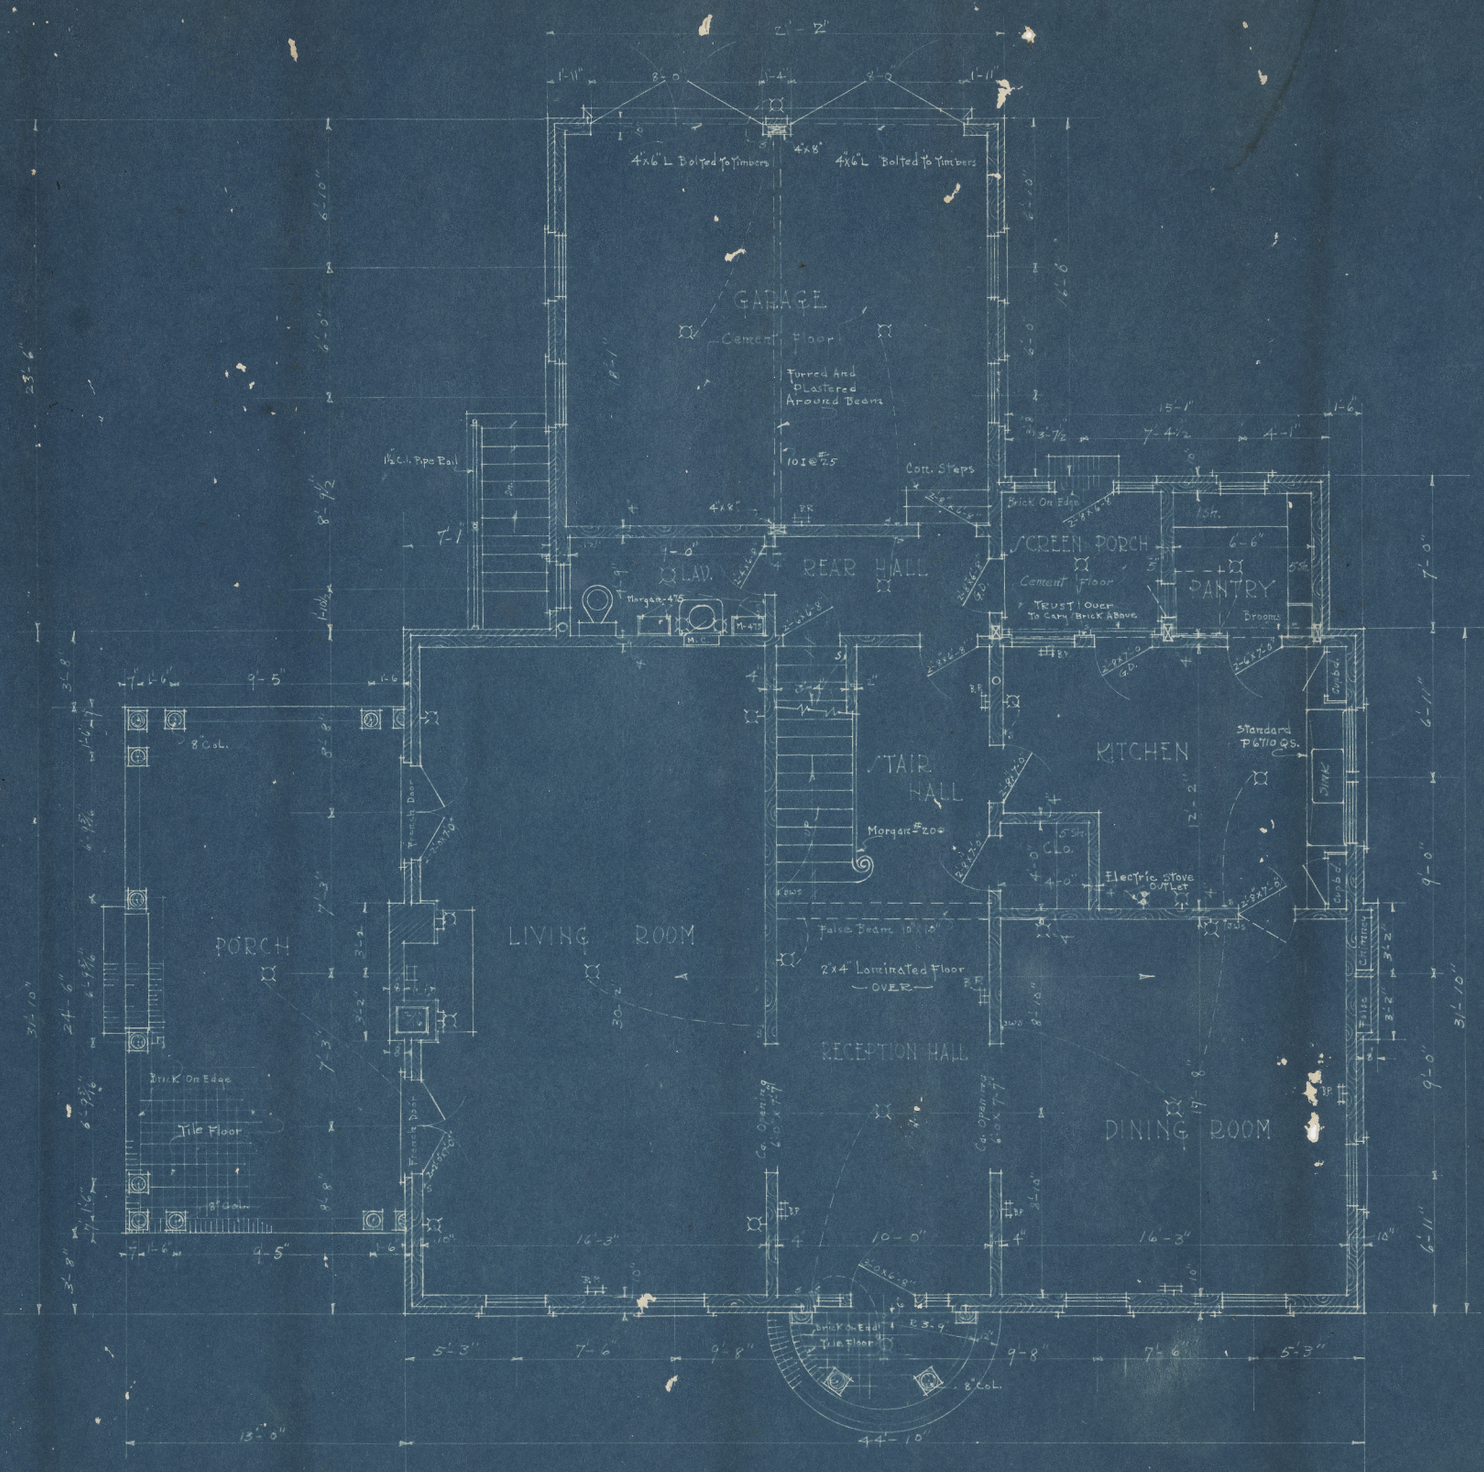

FIRST FLOOR PLAN

SCALE ¼"=1'-0"


DR. J.T.L.
TR. O.
AP. 11/27

OFFICE 420 W4th ST.
WINSTON SALEM N.C.

RESIDENCE FOR Mr & Mrs Dr R.C. MITCHEL MT. AIRY N. C.

C GILBERT HUMPHREY INC
J. T. LEVESQUE MGR. ARCHTS.

2

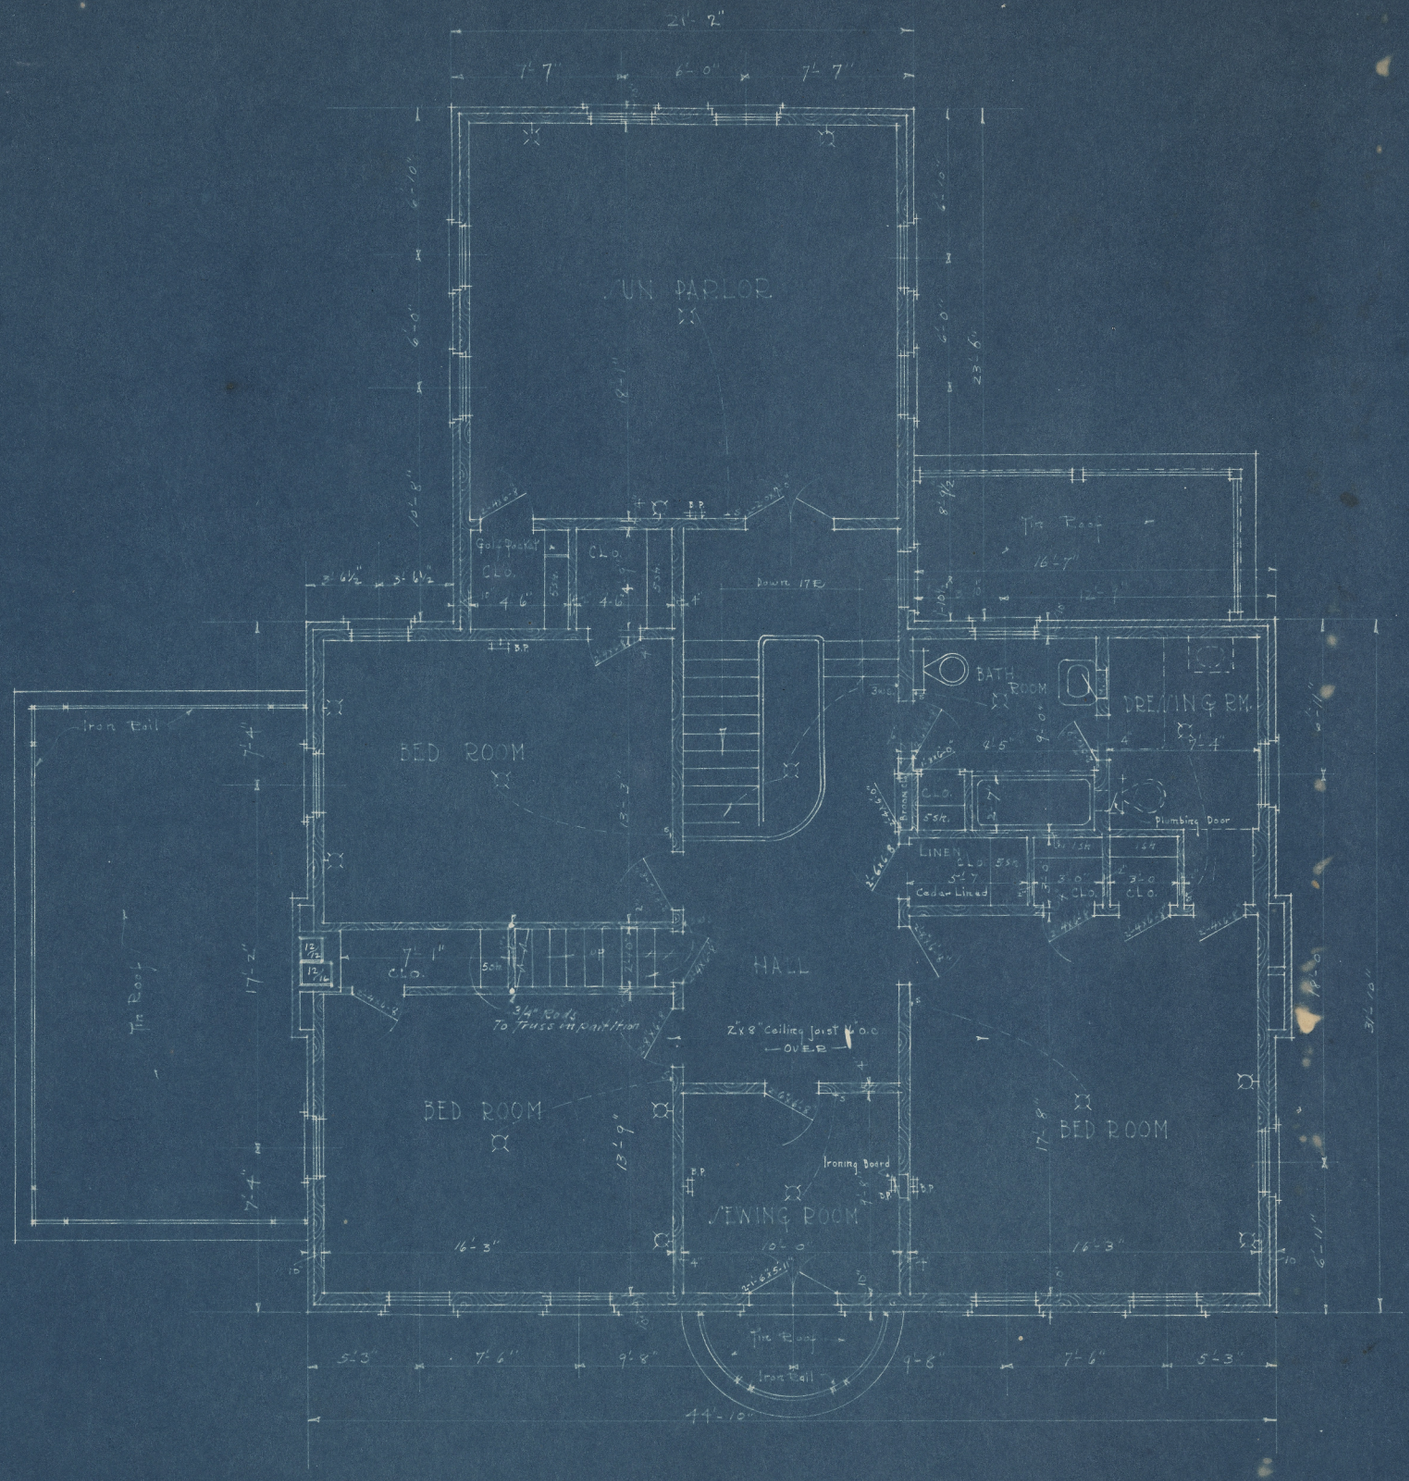

SECOND FLOOR PLAN

SCALE 1/4" = 1'-0"

DR. J.T.L. TR. O. APR 17 '24	OFFICE 420 W 4th ST. WINSTON SALEM N.C.	RESIDENCE FOR Mr & Mrs Dr R.C. MITCHEL MT. AIRY N.C.	C. GILBERT HUMPHREY INC. ARCHTS J.T. LEVESQUE MGR	No 3



FRONT ELEVATION

– SCALE 1/4" = 1'-0" –

DR. J.T.L. TR. C APR. 11/21	OFFICE 420 W. 4th ST. WINSTON SALEM, N.C.	RESIDENCE FOR Mr. & Mrs. Dr. R.C. MITCHEL, MT. AIRY, N.C.	C. GILBERT HUMPHREYS INC. J. T. LEVESQUE, MGR. ARCHTS.	4



RIGHT SIDE ELEVATION

SCALE 1/4" = 1'-0"

DR. JTL TR. C AP. 19/27	OFFICE 420 W 4TH ST. WINSTON SALEM, N.C.	RESIDENCE FOR MR & MRS DR R.C. MITCHEL ~ MT. AIRY, N. C.	C. GILBERT HUMPHREYS, INC J. T. LEVESQUE MGR. ARCHTS.	5



REAR ELEVATION

SCALE 1/4" = 1'-0"


DR. J.T.L.
TR. C.
AP. 11/27

OFFICE - 420 W 4th ST.
WINSTON SALEM - N.C.

RESIDENCE FOR MR & MRS DR R.C. MITCHEL MT. AIRY N.C.

C GILBERT HUMPHREYS, INC.
J. T. LEVELSQUE, MGR. ARCHTS


6

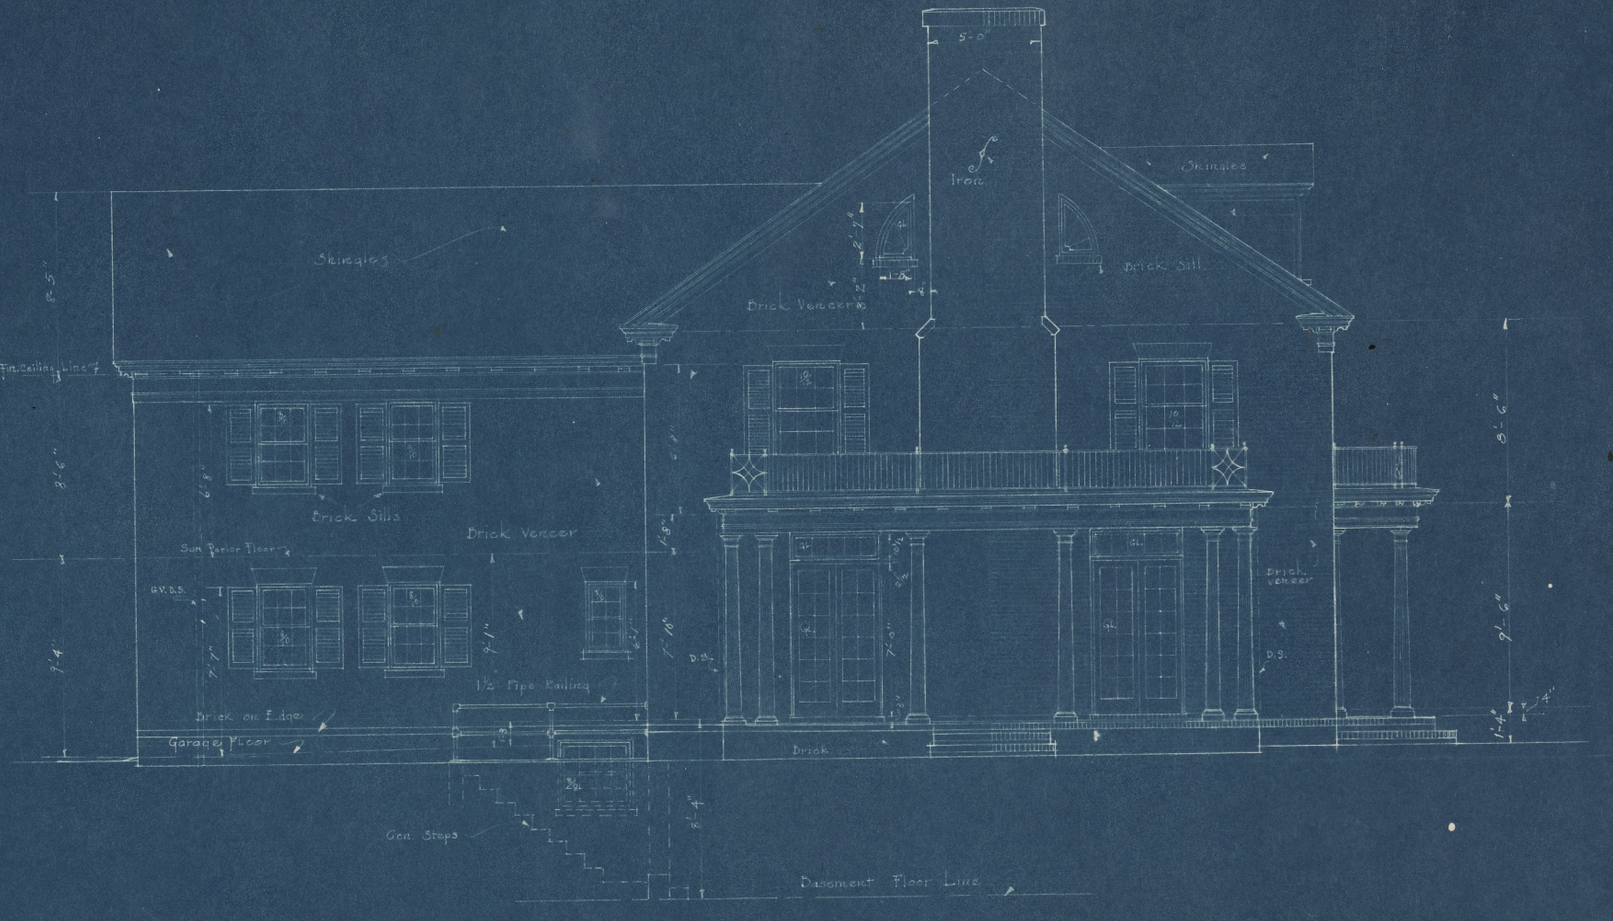


LEFT SIDE ELEVATION

SCALE 1/4" = 1'-0"


DR. J.T.L. TR. C. Ap. 11/27	OFFICE- 420 W 4th ST. WINSTON-SALEM-N.C.	RESIDENCE FOR Mr & Mrs Dr R.C. MITCHEL MT AIRY N. C.	C. GILBERT HUMPHREYS, INC. ARCHTS. J. T. LEVESQUE MGR.	No 7

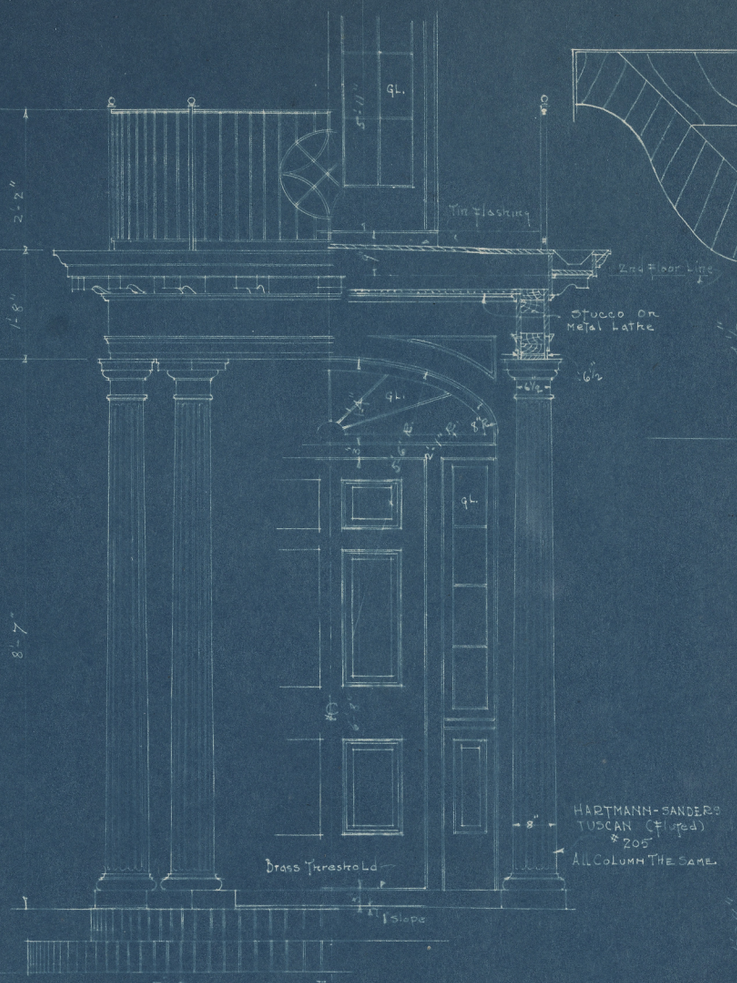

¾ Detail Of Entrance

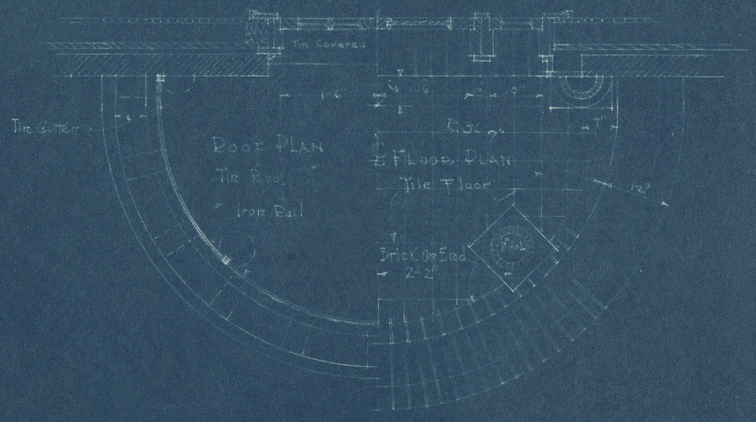


¾ Plan Of Entrance

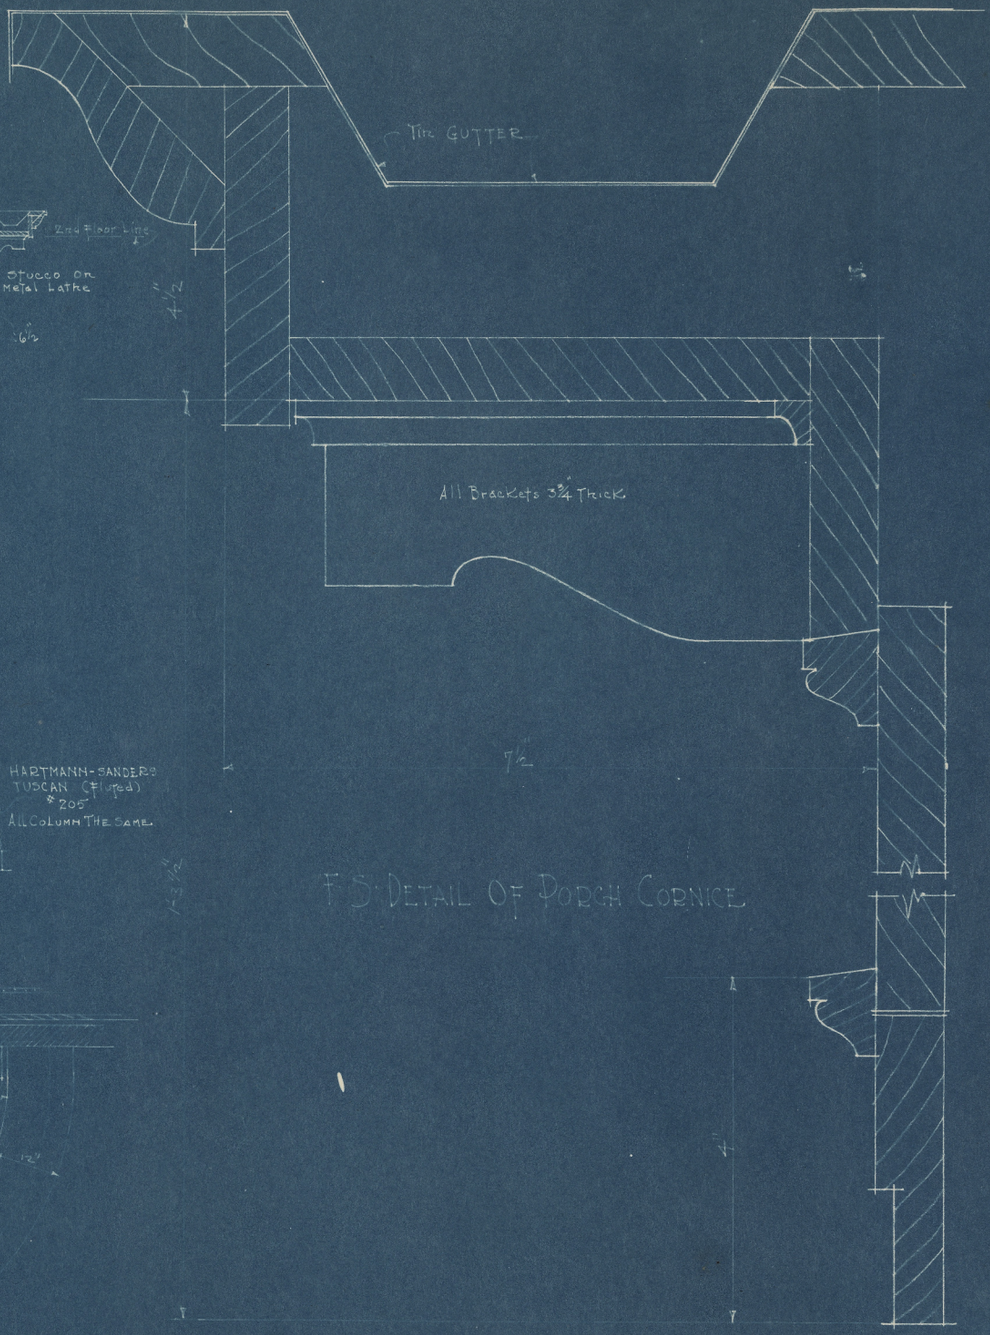


F.S. Detail Of Porch Cornice

Dr. JYL Apr. 13/27	OFFICE 420 W 4th ST. WINSTON SALEM N.C.	RESIDENCE FOR Mr & Mrs Dr R.C. MITCHEL MT. AIRY N.C.	C. GILBERT HUMPHREY INC ARCHITECTS J.T. LEVESQUE MGR.	# 8

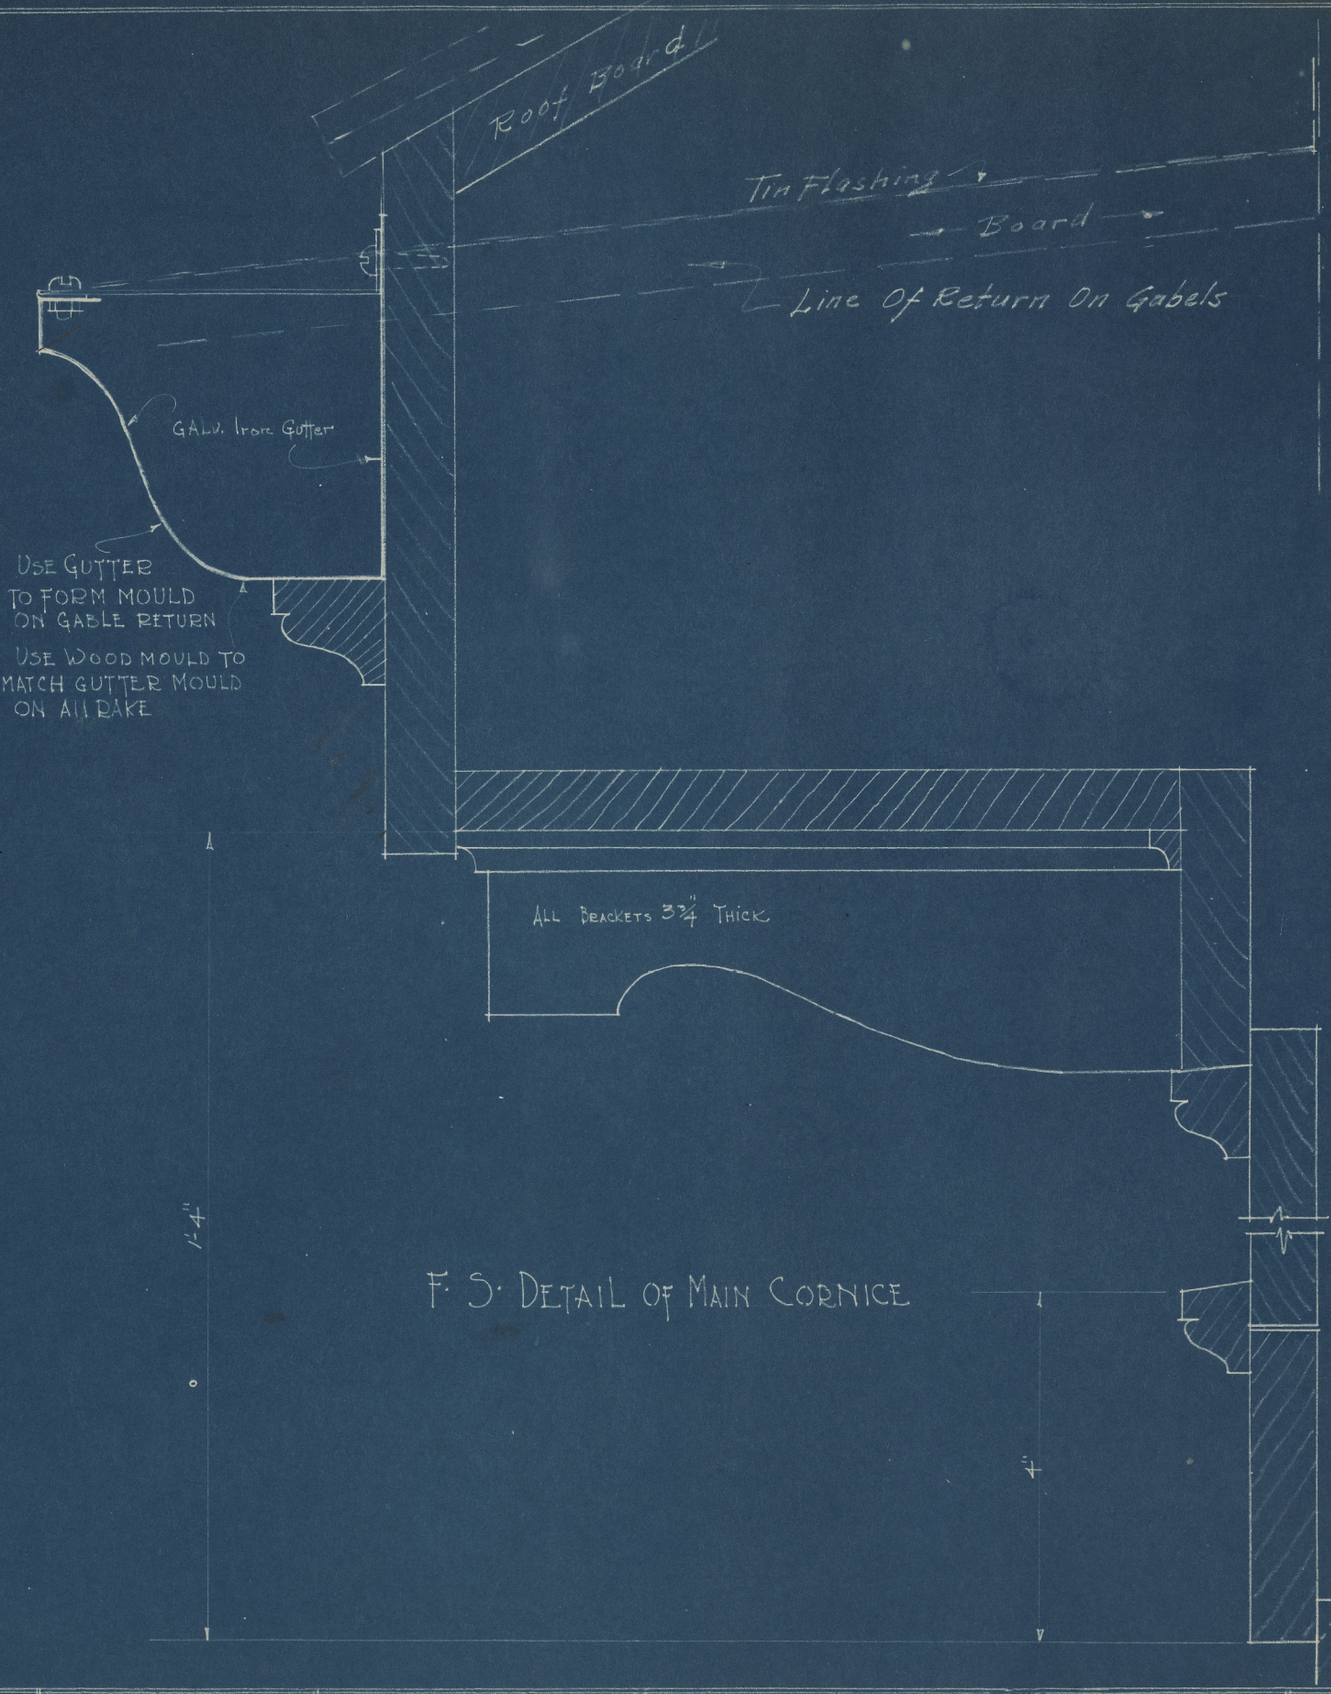


F. S. DETAIL OF MAIN CORNICE

DR. J.T.L. TR. O. APR. 19, '27 | OFFICE - 420 W 4th ST. WINSTON SALEM N.C. | RESIDENCE FOR Mr & Mrs Dr R.C. MITCHEL MT. AIRY N.C. | C. GILBERT HUMPHREYS. INC. J. T. LEVESQUE MGR ARCHTS. | 9

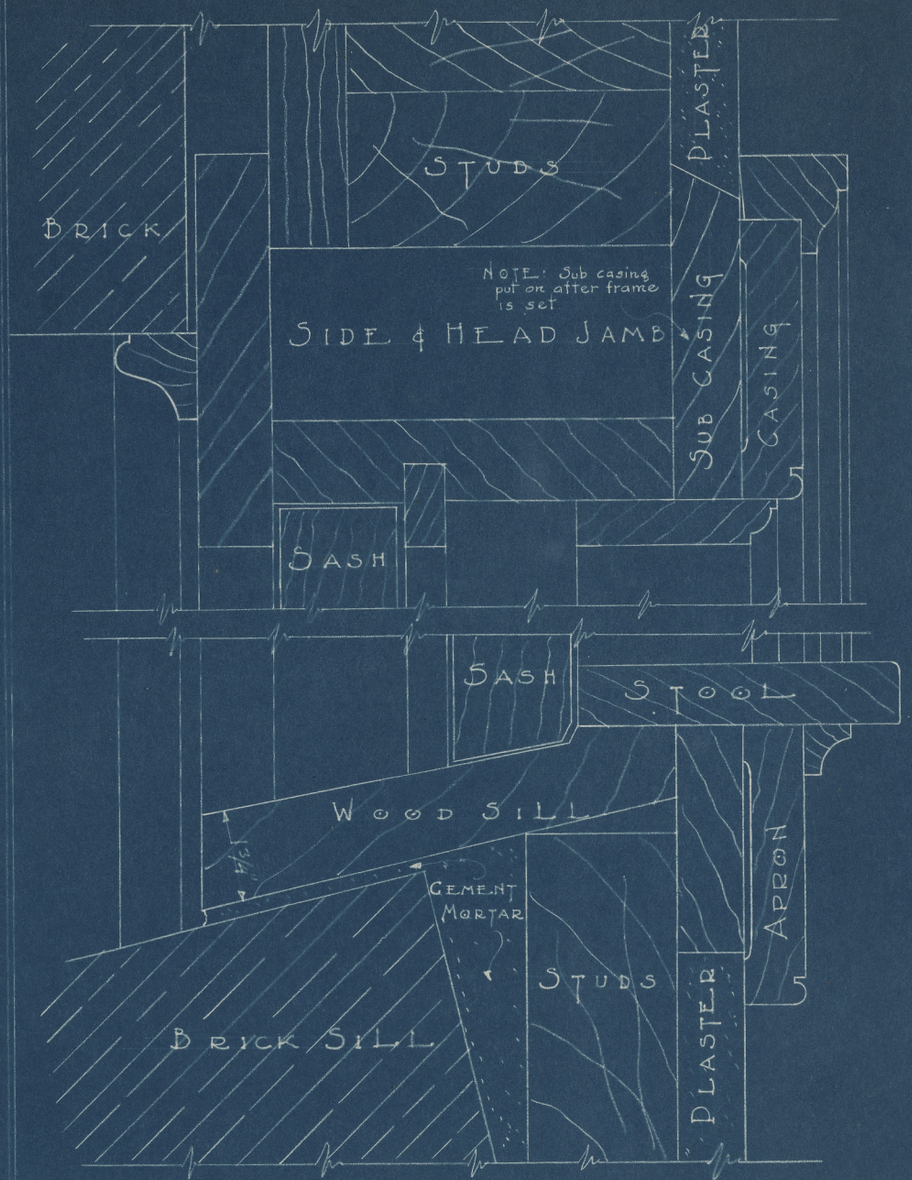


F. S. OF WINDOW FRAME

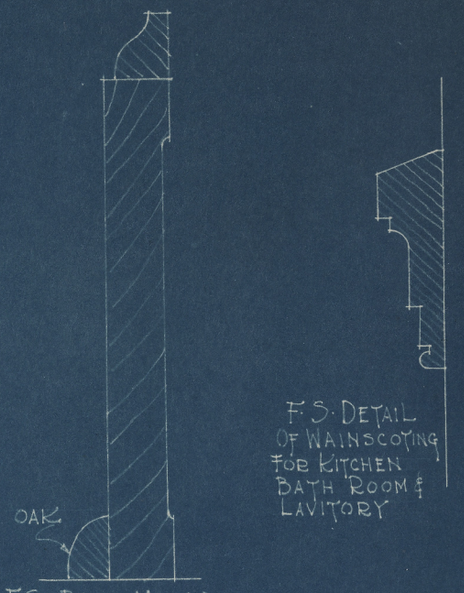

F.S. BASE MOULD

F.S. DETAIL OF WAINSCOTING FOR KITCHEN BATH ROOM & LAVITORY

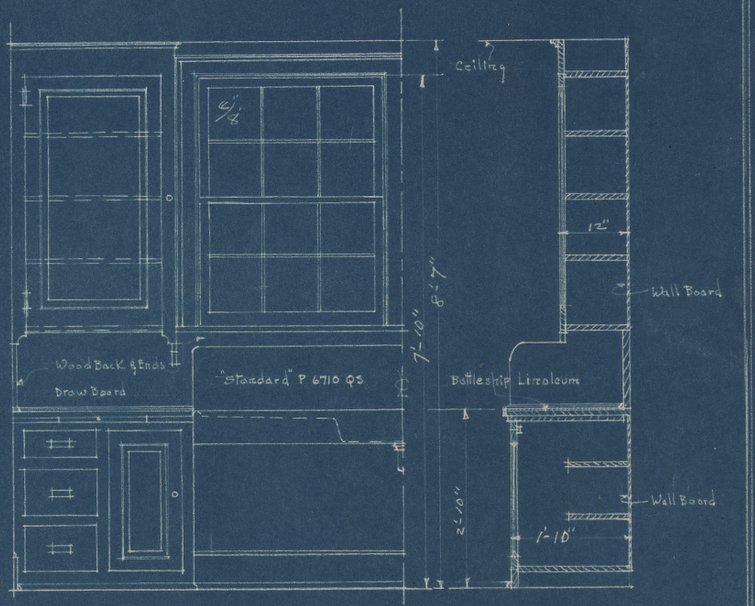

¾ DETAIL OF KITCHEN CABINET


DR. JTL
TR. C.
AP. 19/27

OFFICE - 420 W 4th ST. WINSTON SALEM, N.C.


RESIDENCE FOR Mr & Mrs Dr R.C. MITCHEL MT. AIRY N.C.


C. GILBERT HUMPHREYS INC. ARCHTS
J. T. LEVESQUE, MGR.

10

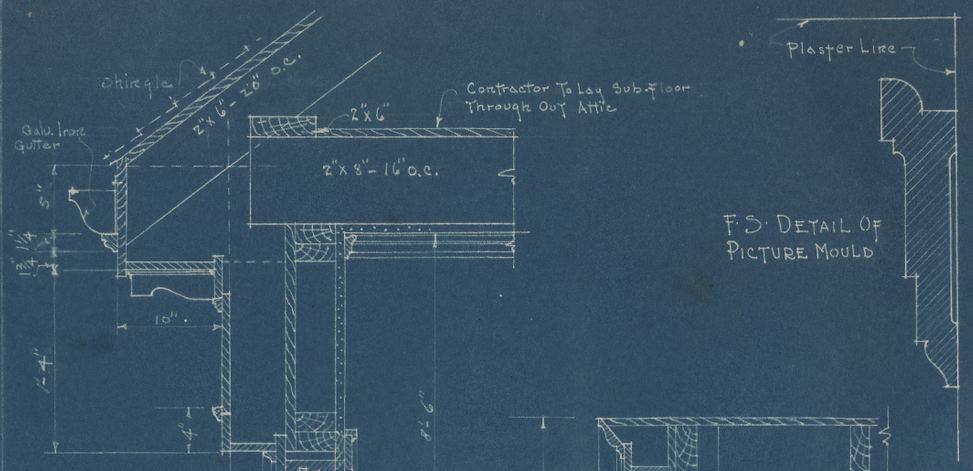


F.S. DETAIL OF PICTURE MOULD

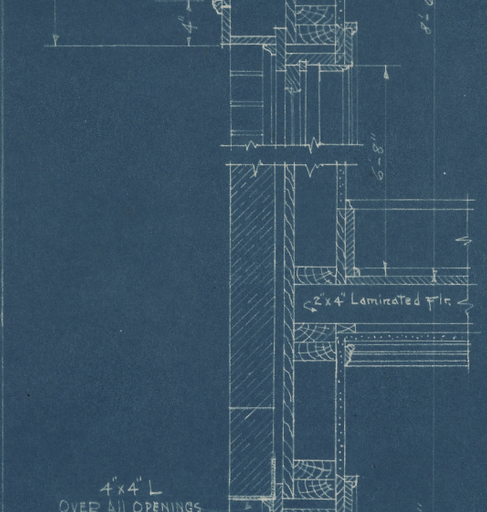


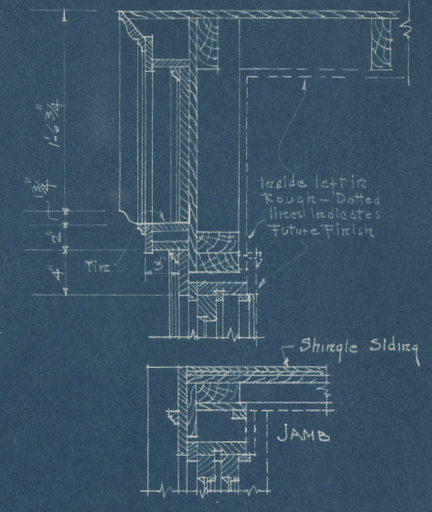

1½ DETAIL OF WALL SECTION

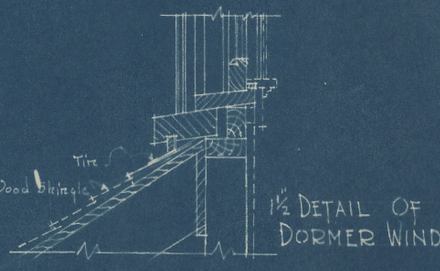



1½ DETAIL OF DORMER WINDOWS

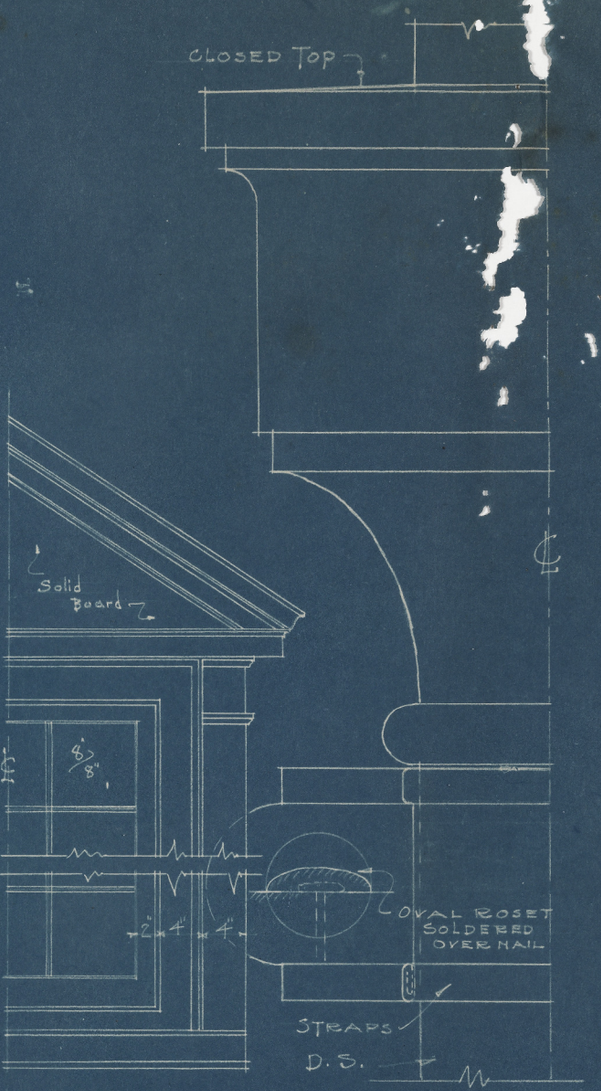

ELEVATION

F.S. DETAIL OF D.S. HEAD & STRAPS

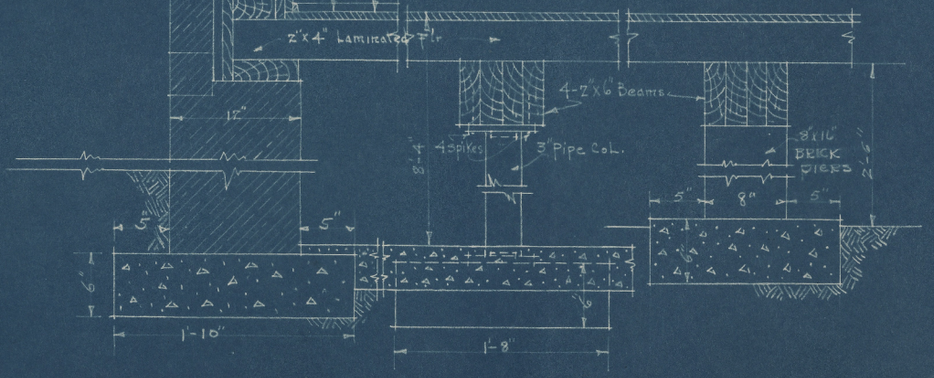

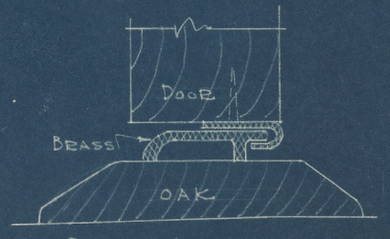

F.S. DET. OF EXTERIOR DOOR THRESHOLDS

DR. J.L.	OFFICE 420 W 4th ST. WINSTON SALEM, N.C.	RESIDENCE FOR MR & MRS DR R.C. MITCHEL MT. AIRY N.C.	C. GILBERT HUMPHREYS, INC J. T. LEVESQUE, MGR ARCHTS	#11


9'-1½"
8'-6"
1'-11"
PAINTED
9'-0"
8'-8"