


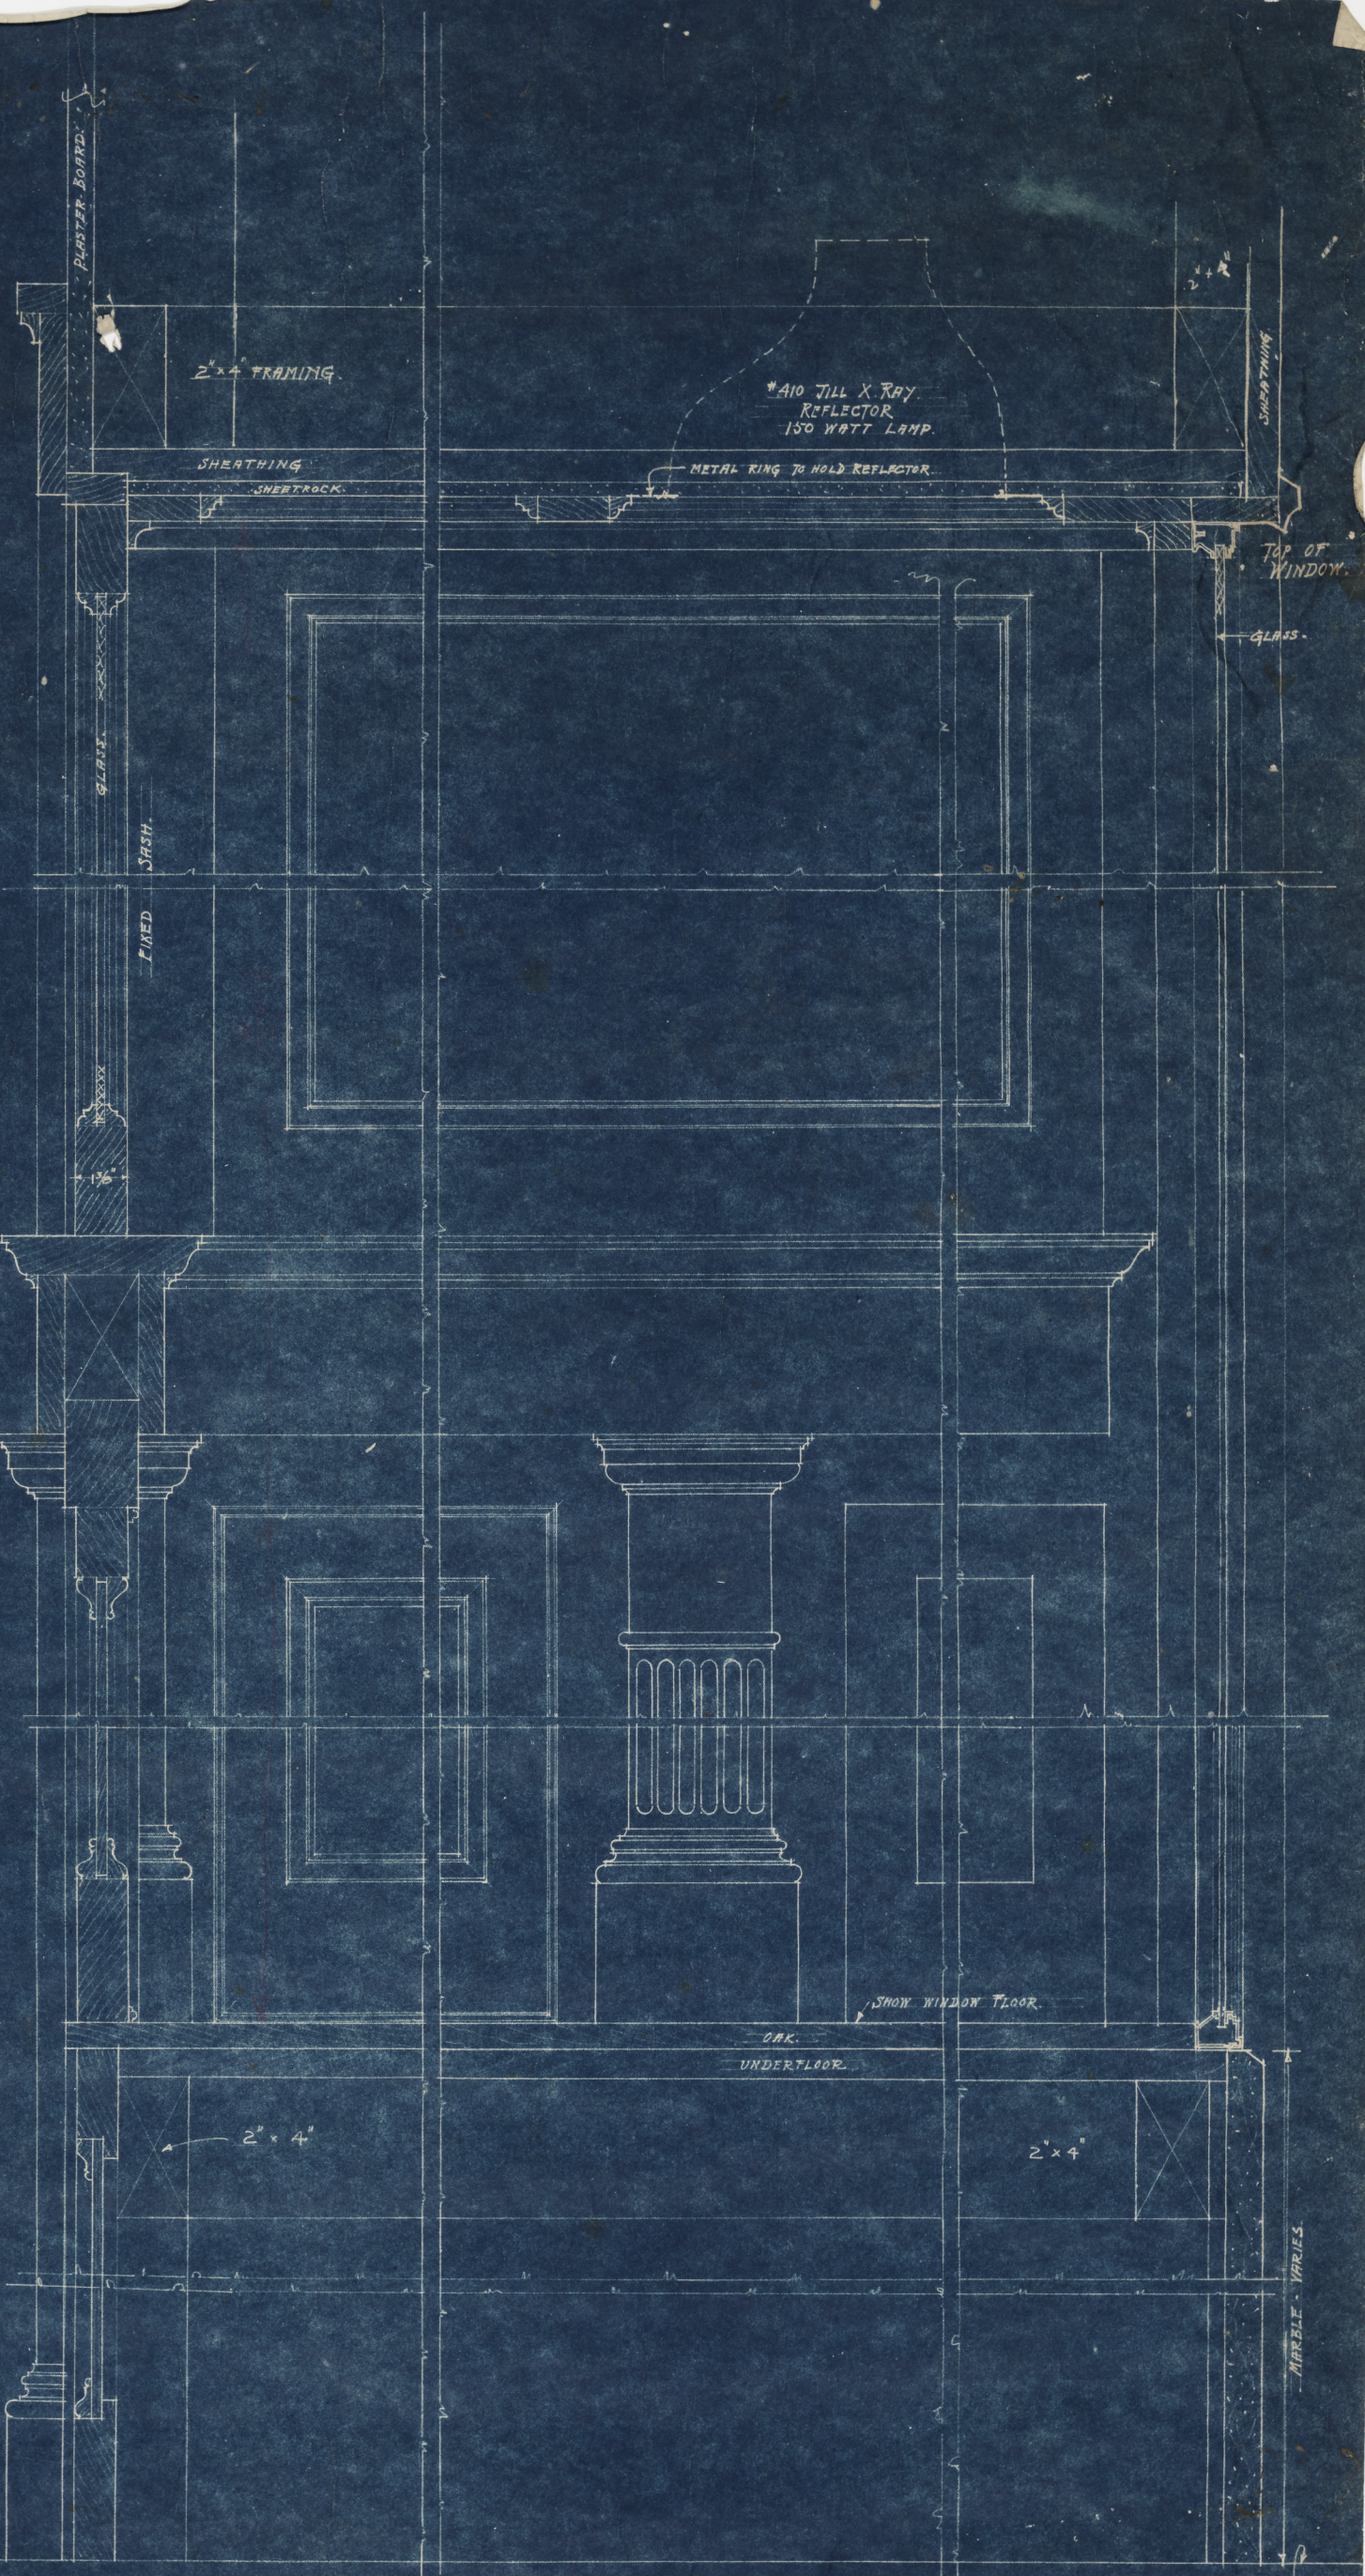

SECTION THRO' HEAD
OF DOOR & TRANSOM
OVER — SCALE HALF FULL-SIZE.

VERTICAL SECTION THRO' SHOW WINDOW
SCALE HALF FULL-SIZE.

SIDEWALK OR VESTIBULE GRADE VARIES.
McLELLAN STORES CO.
370 SEVENTH AVE. NEW YORK, N.Y.
DETAIL SHEET #3.