



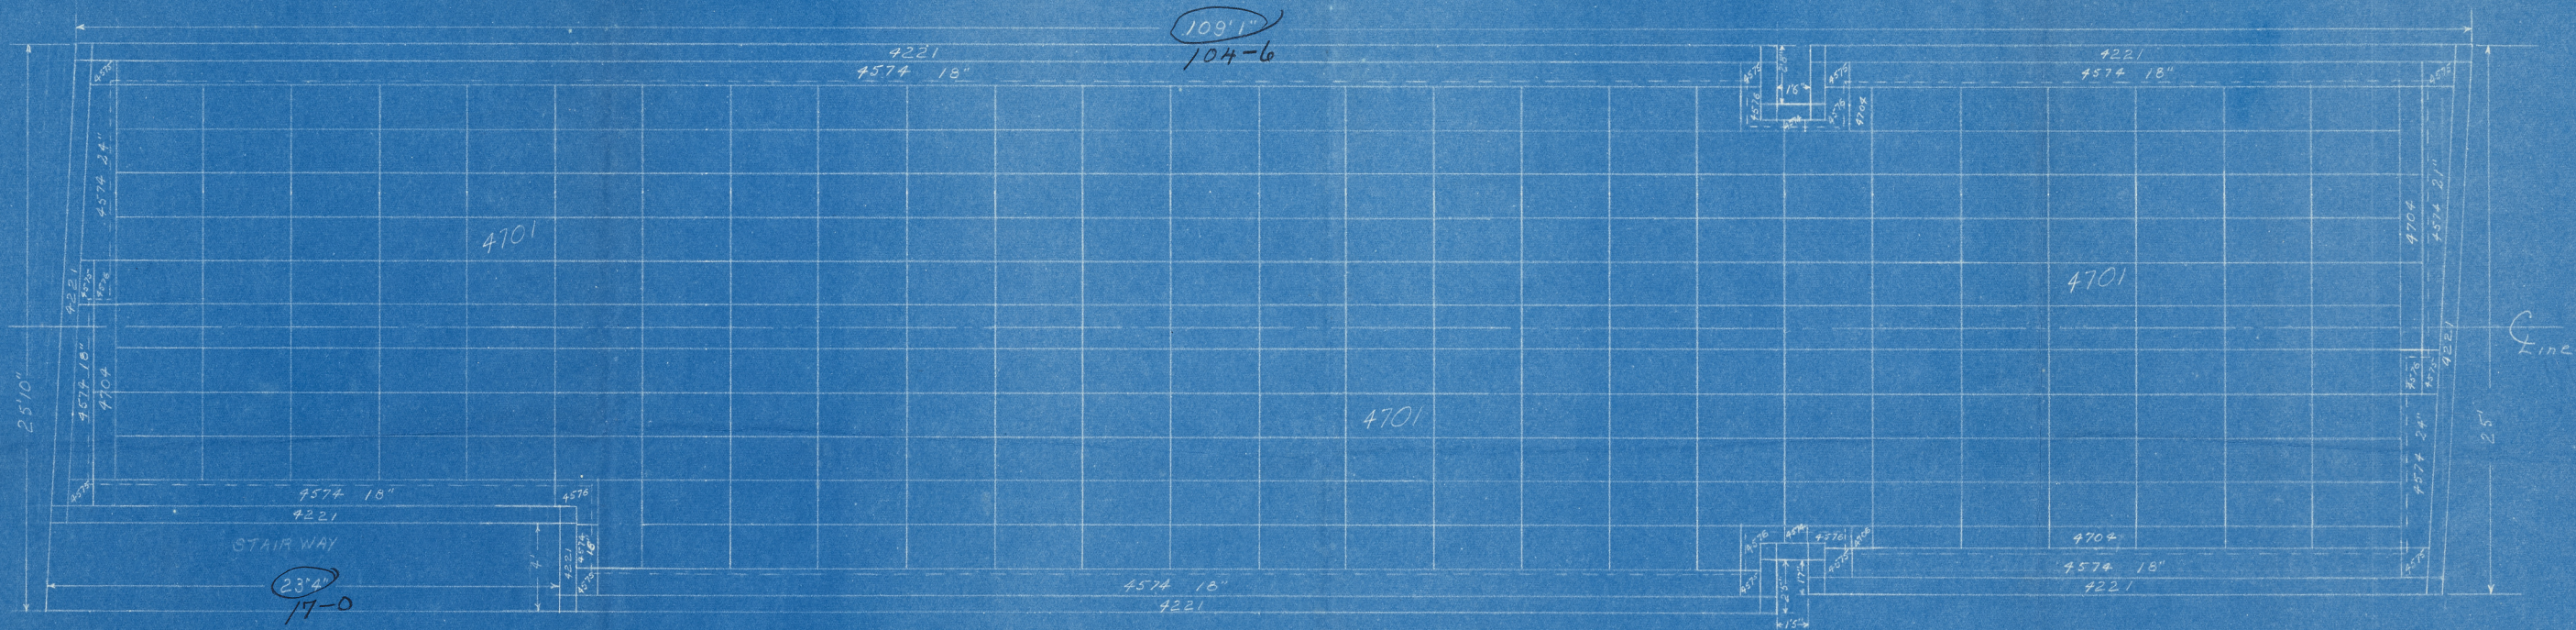

Scale 1/4" = 1'

PLAN OF STEEL CEILING FOR
W E MERRITT CO
MOUNT AIRY N.C

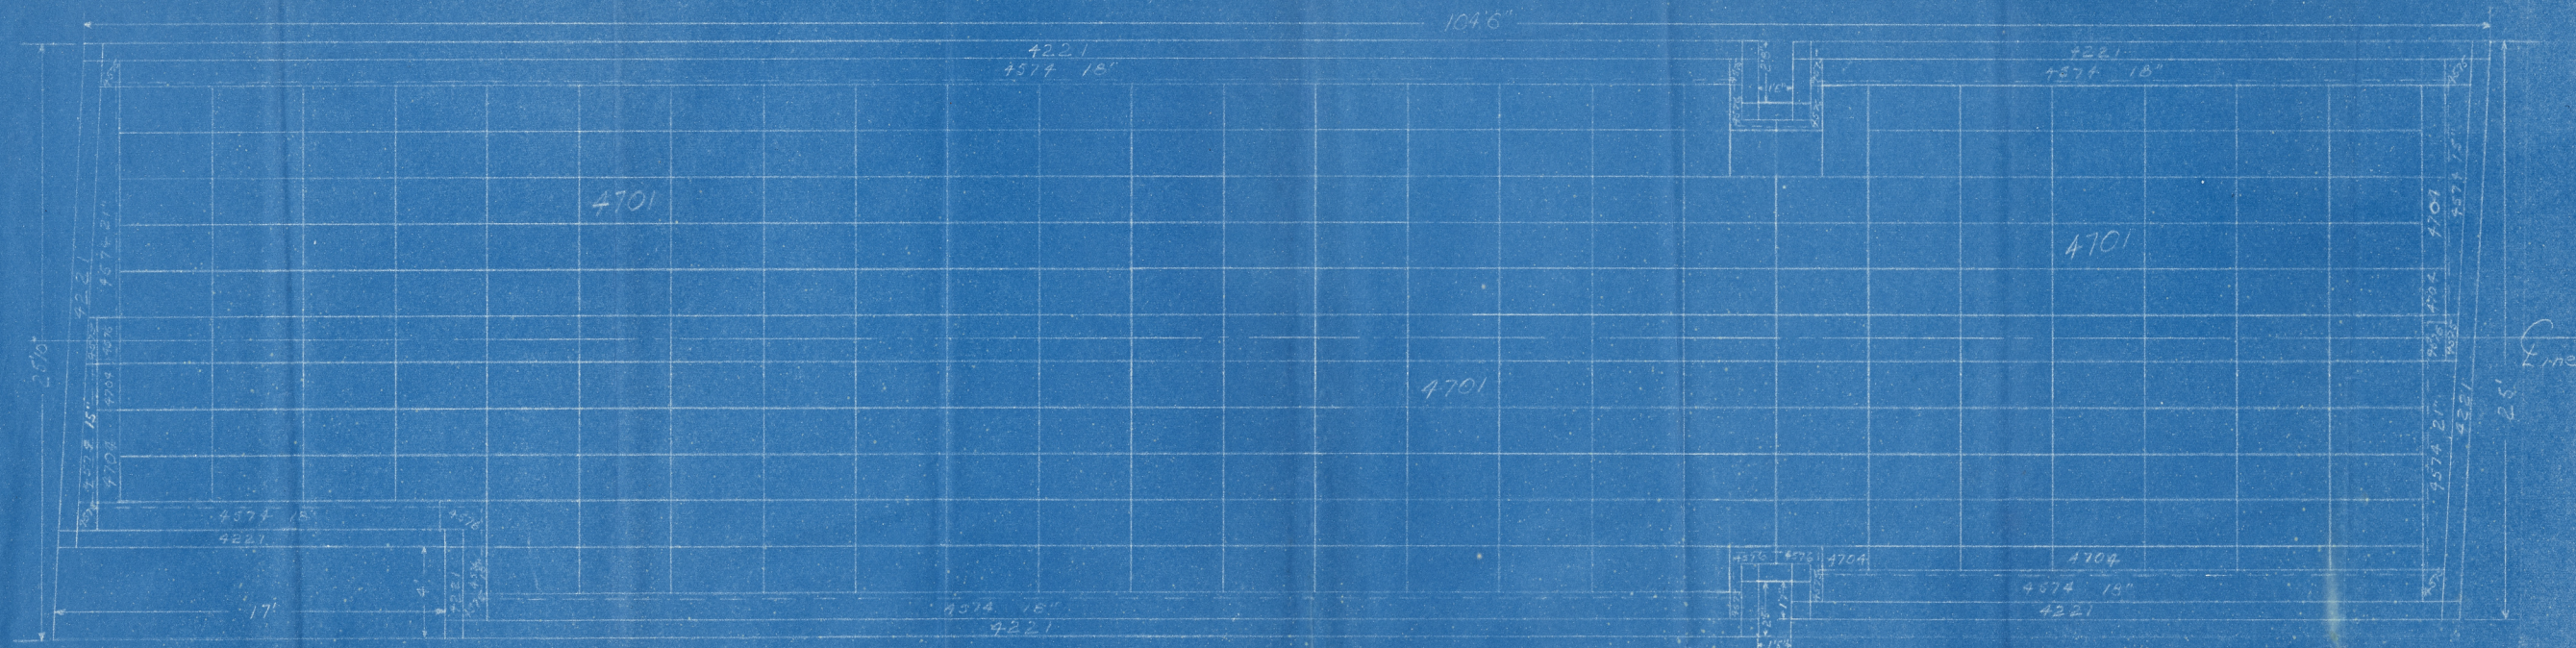

Scale 1/8" = 1'

PLAN OF STEEL CEILING FOR
W. E. MERRITT CO
MOUNT AIRY, N.C.

5-13-35 R.W.J.