


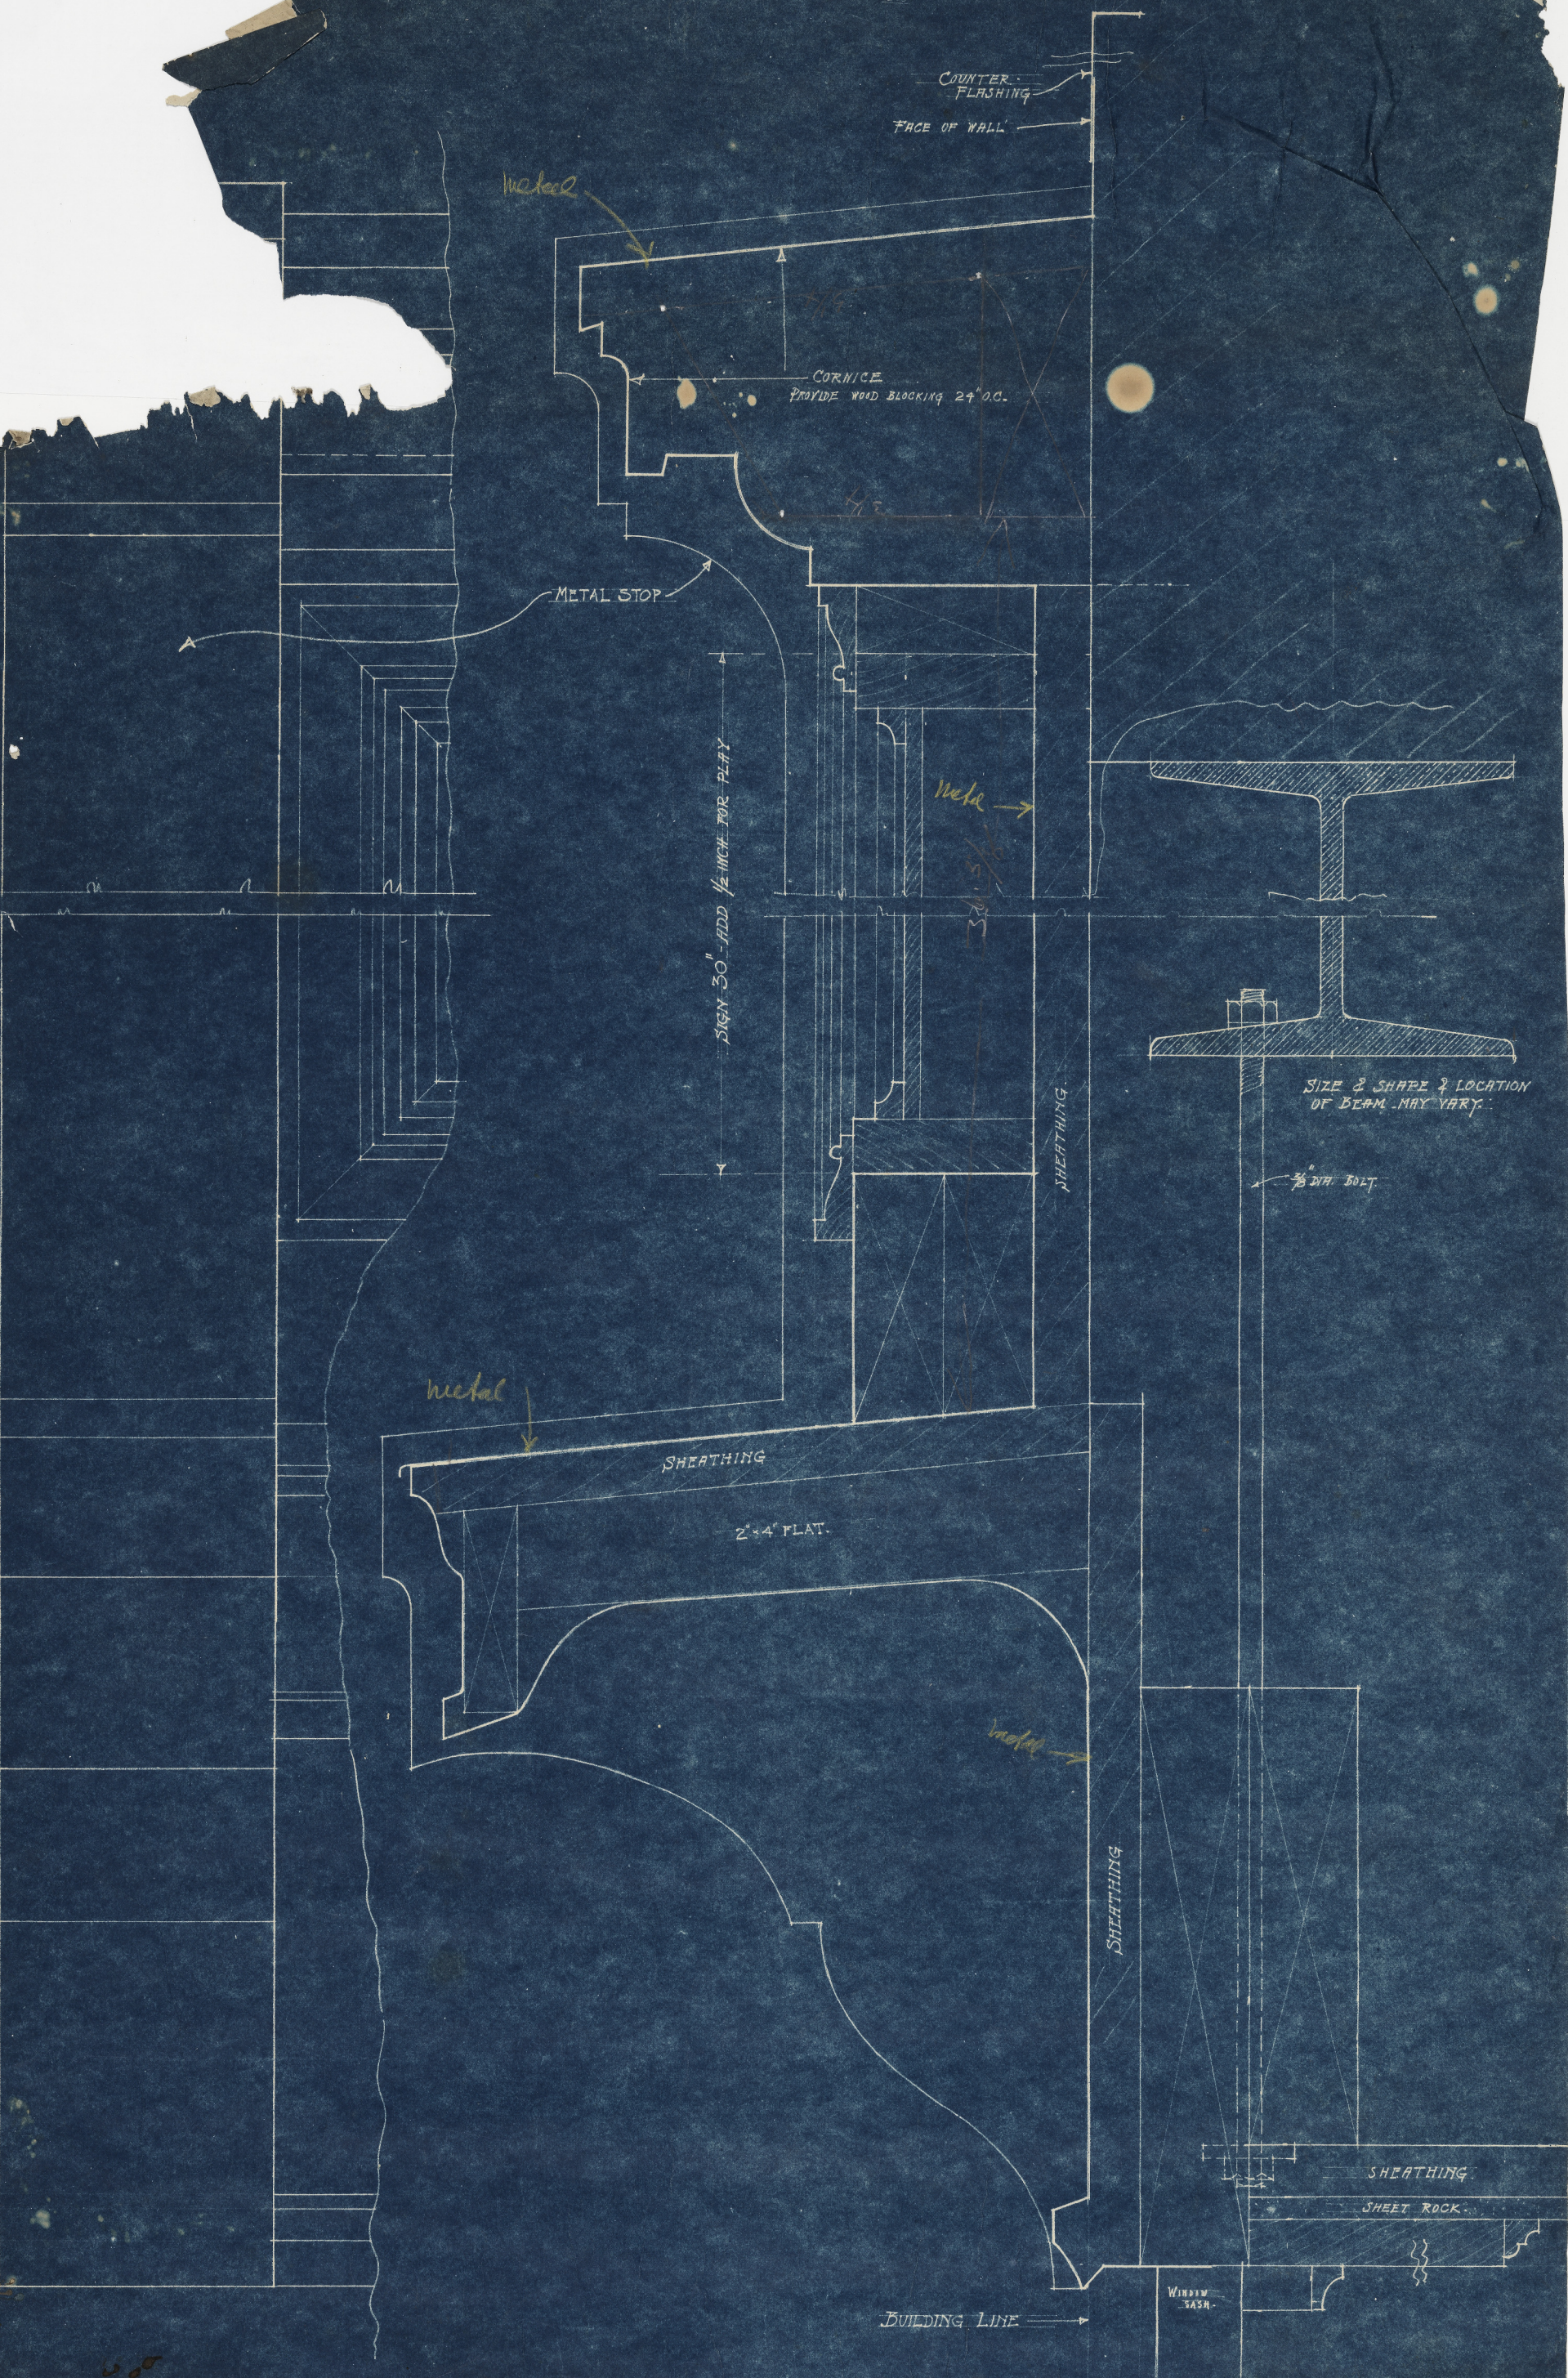

STOP AT ENDS
OF SIGN -

E.S.D. OF SIGN · CORNICE · & · AWNING COVER.

SECTION

MR. LELAND STORES CO.
370 SEVENTH AVE. NEW YORK, N.Y.
DETAIL SHEET #1.